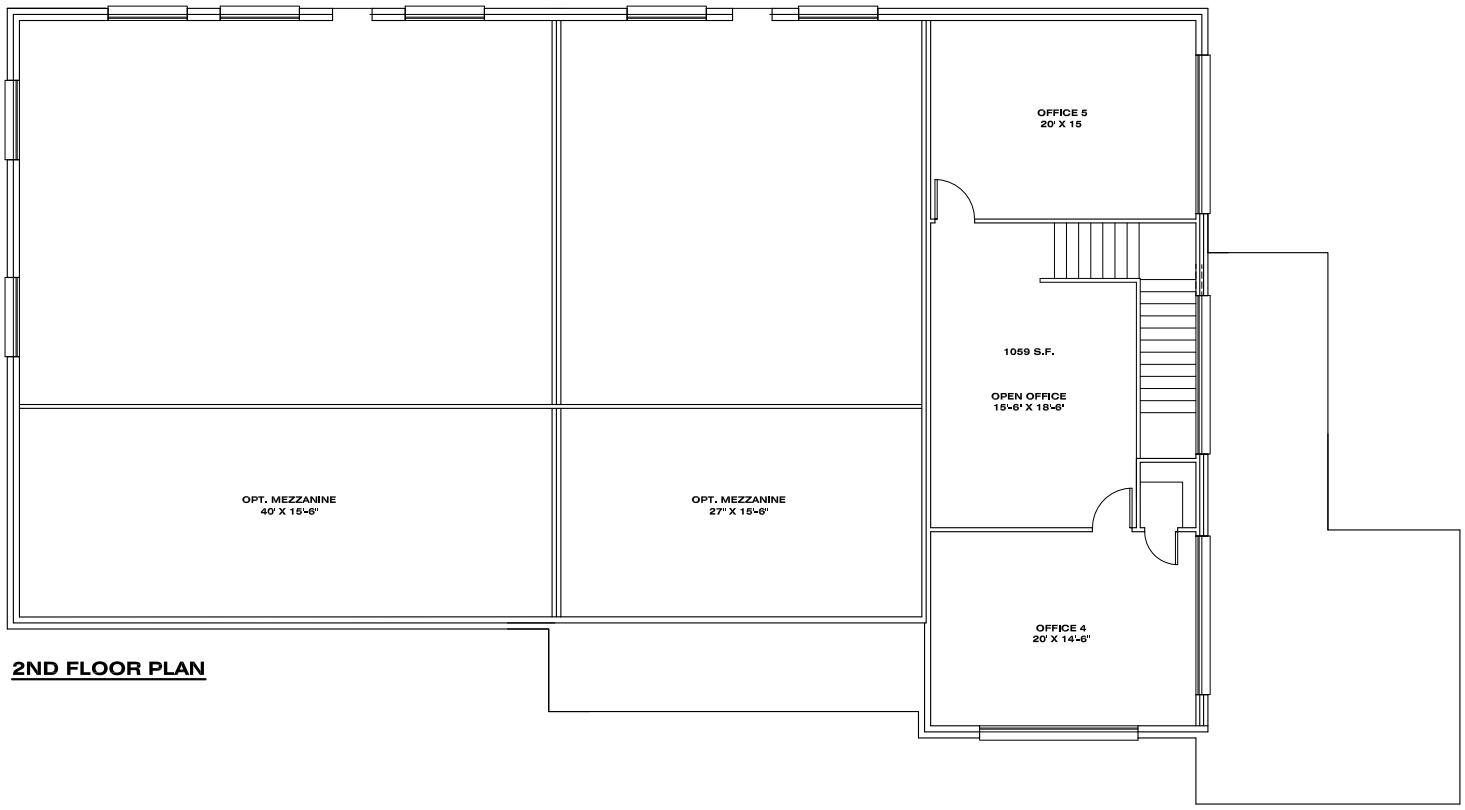

2ND FLOOR PLAN

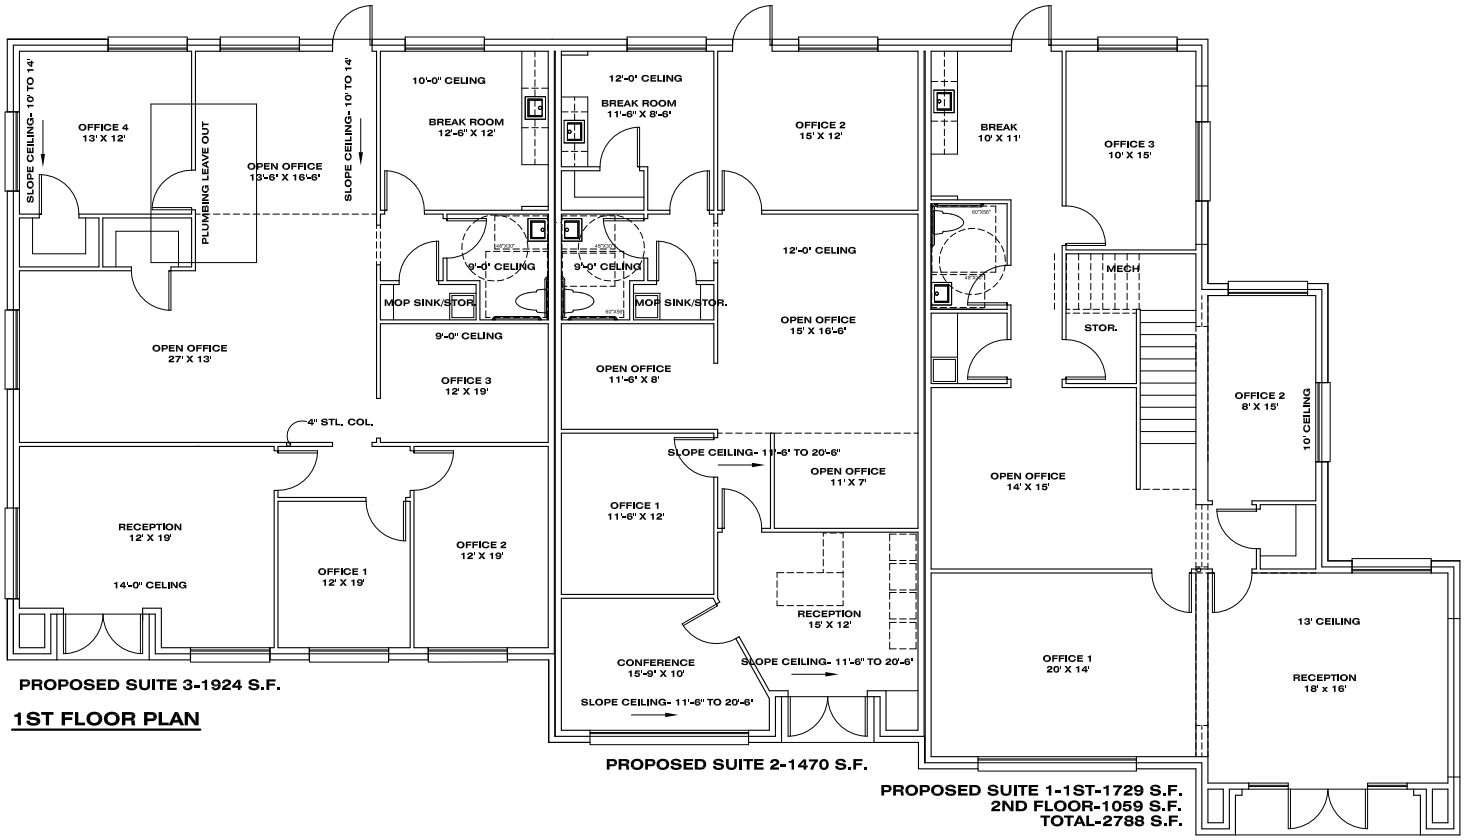

PROPOSED SUITE 3-1924 S.F.

1ST FLOOR PLAN

PROPOSED SUITE 2-1470 S.F.

PROPOSED SUITE 1-1ST-1729 S.F.
2ND FLOOR-1059 S.F.
TOTAL-2788 S.F.