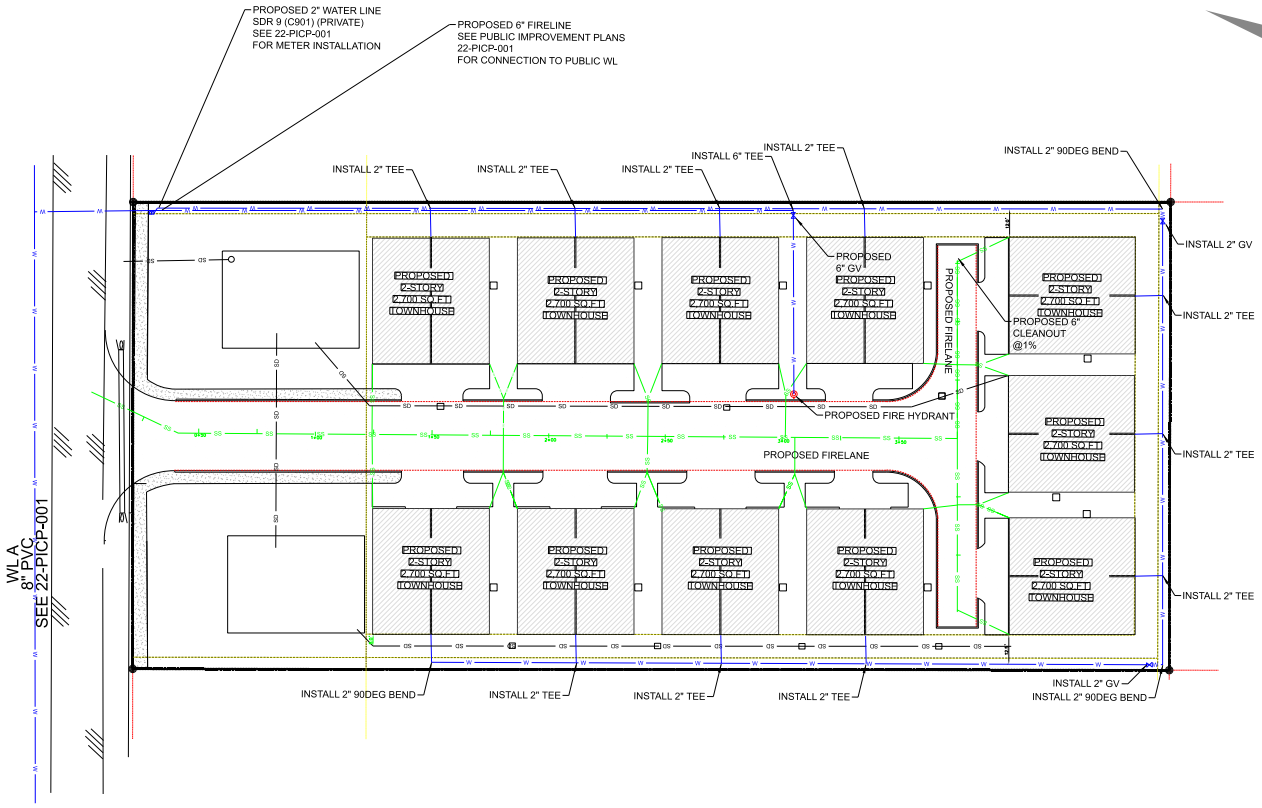

Engineer of Record:	ANC
Drawn by:	ANC
Date Issued:	9/05/23
Issue for Pricing / Bidding:	
Issue for Permit Application:	12/08/21
Issue for Construction:	

REVISIONS

#	DATE	COMMENTS

THE DUPLEXES
AT 414 LION DRIVE
SD-23-0119
SITE DEVELOPMENT

CITY OF LEANDER, WILLIAMSON COUNTY, TEXAS

APRIL N. CAREY
105908
LICENSED
PROFESSIONAL ENGINEER
9/05/23

9124 DOVE CT.
FORT WORTH, TEXAS 76107
(817) 832-0630
FIRM NO. 19168

JAX ENGINEERING INC.

SCALE
1" = 20'-0"

ISSUED FOR PERMIT

SHEET TITLE
WATER PLAN

SHEET NO.
C500
SHEET 9 OF 18

PROJ. NO 21016.00