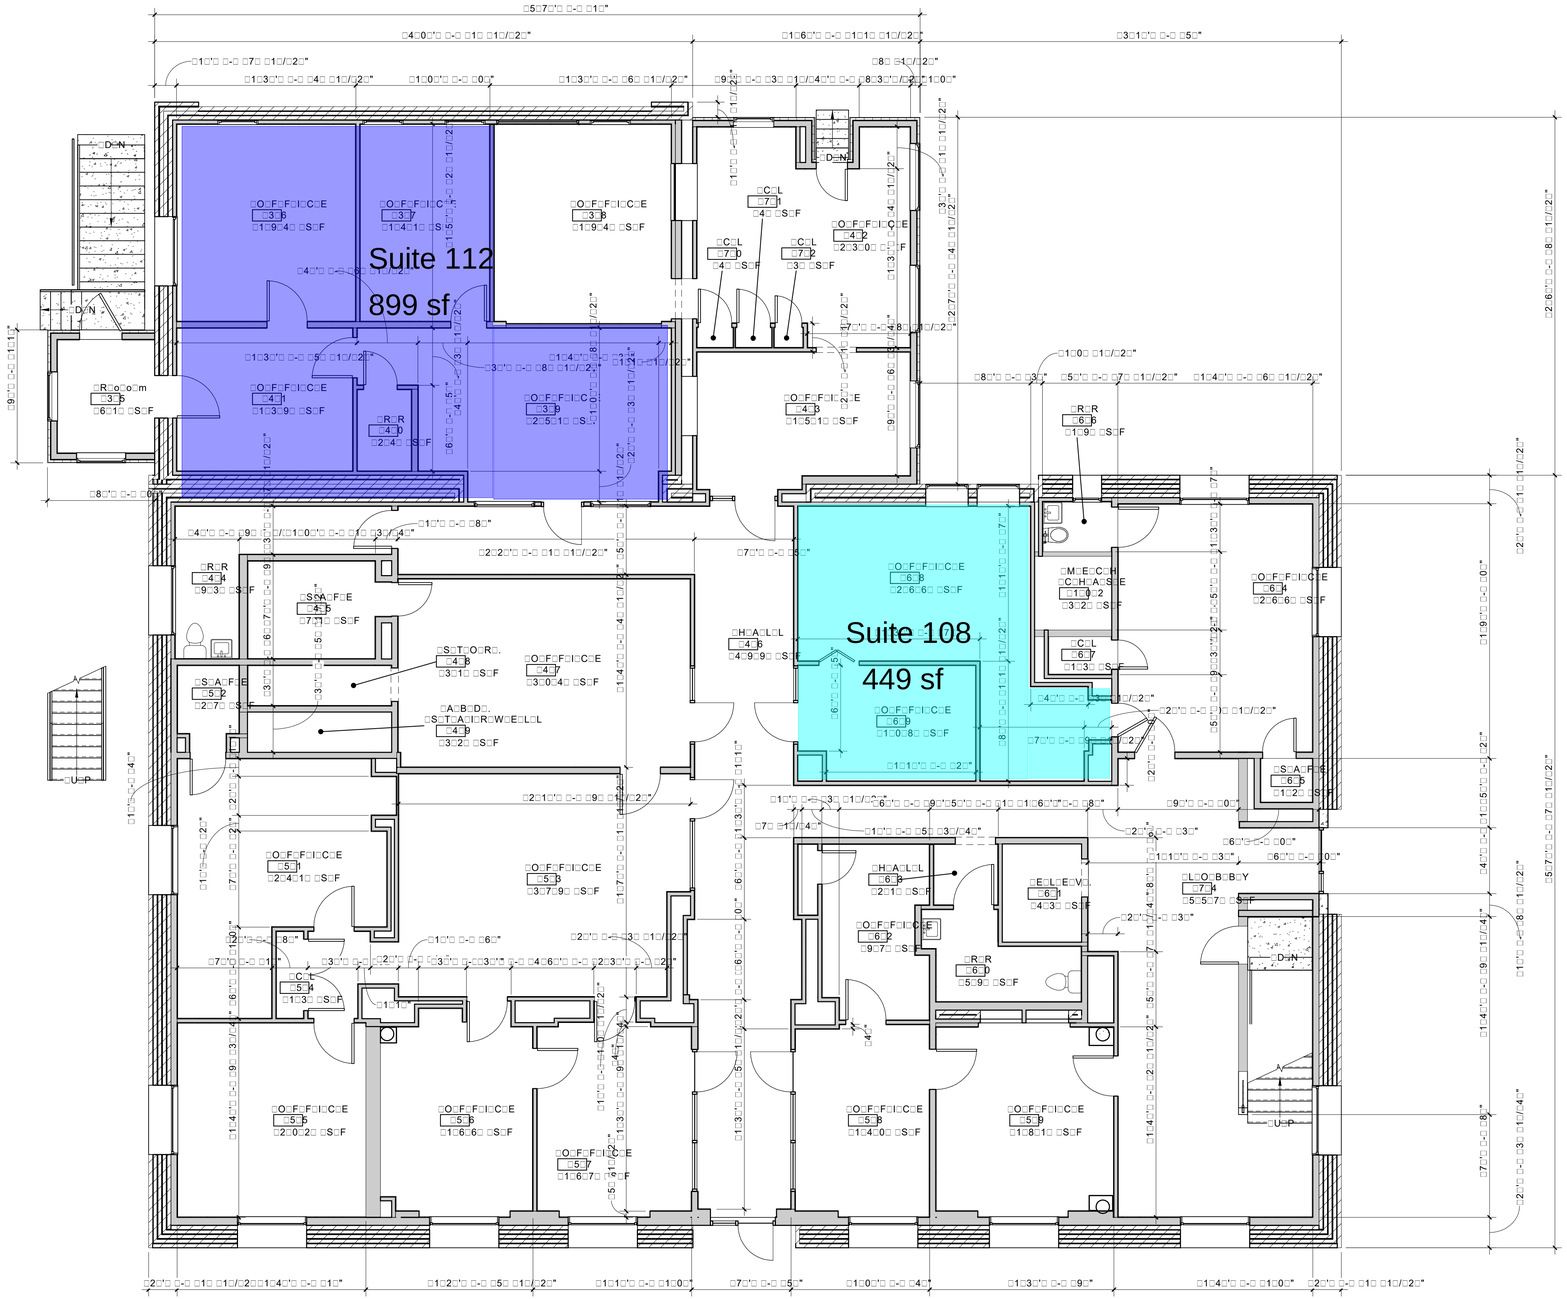

KEY NOTES

1 EXISTING PLAN - 1ST FLOOR

SCALE: 1/16" = 1'-0"

N

PROJECT

OWNER

ARCHITECT

ARETE DESIGN GROUP

NOT FOR CONSTRUCTION

REVISIONS

#	DESCRIPTION

PROJECT NO.

DATE:

ISSUE:

EXISTING 1ST FLOOR PLAN

A1