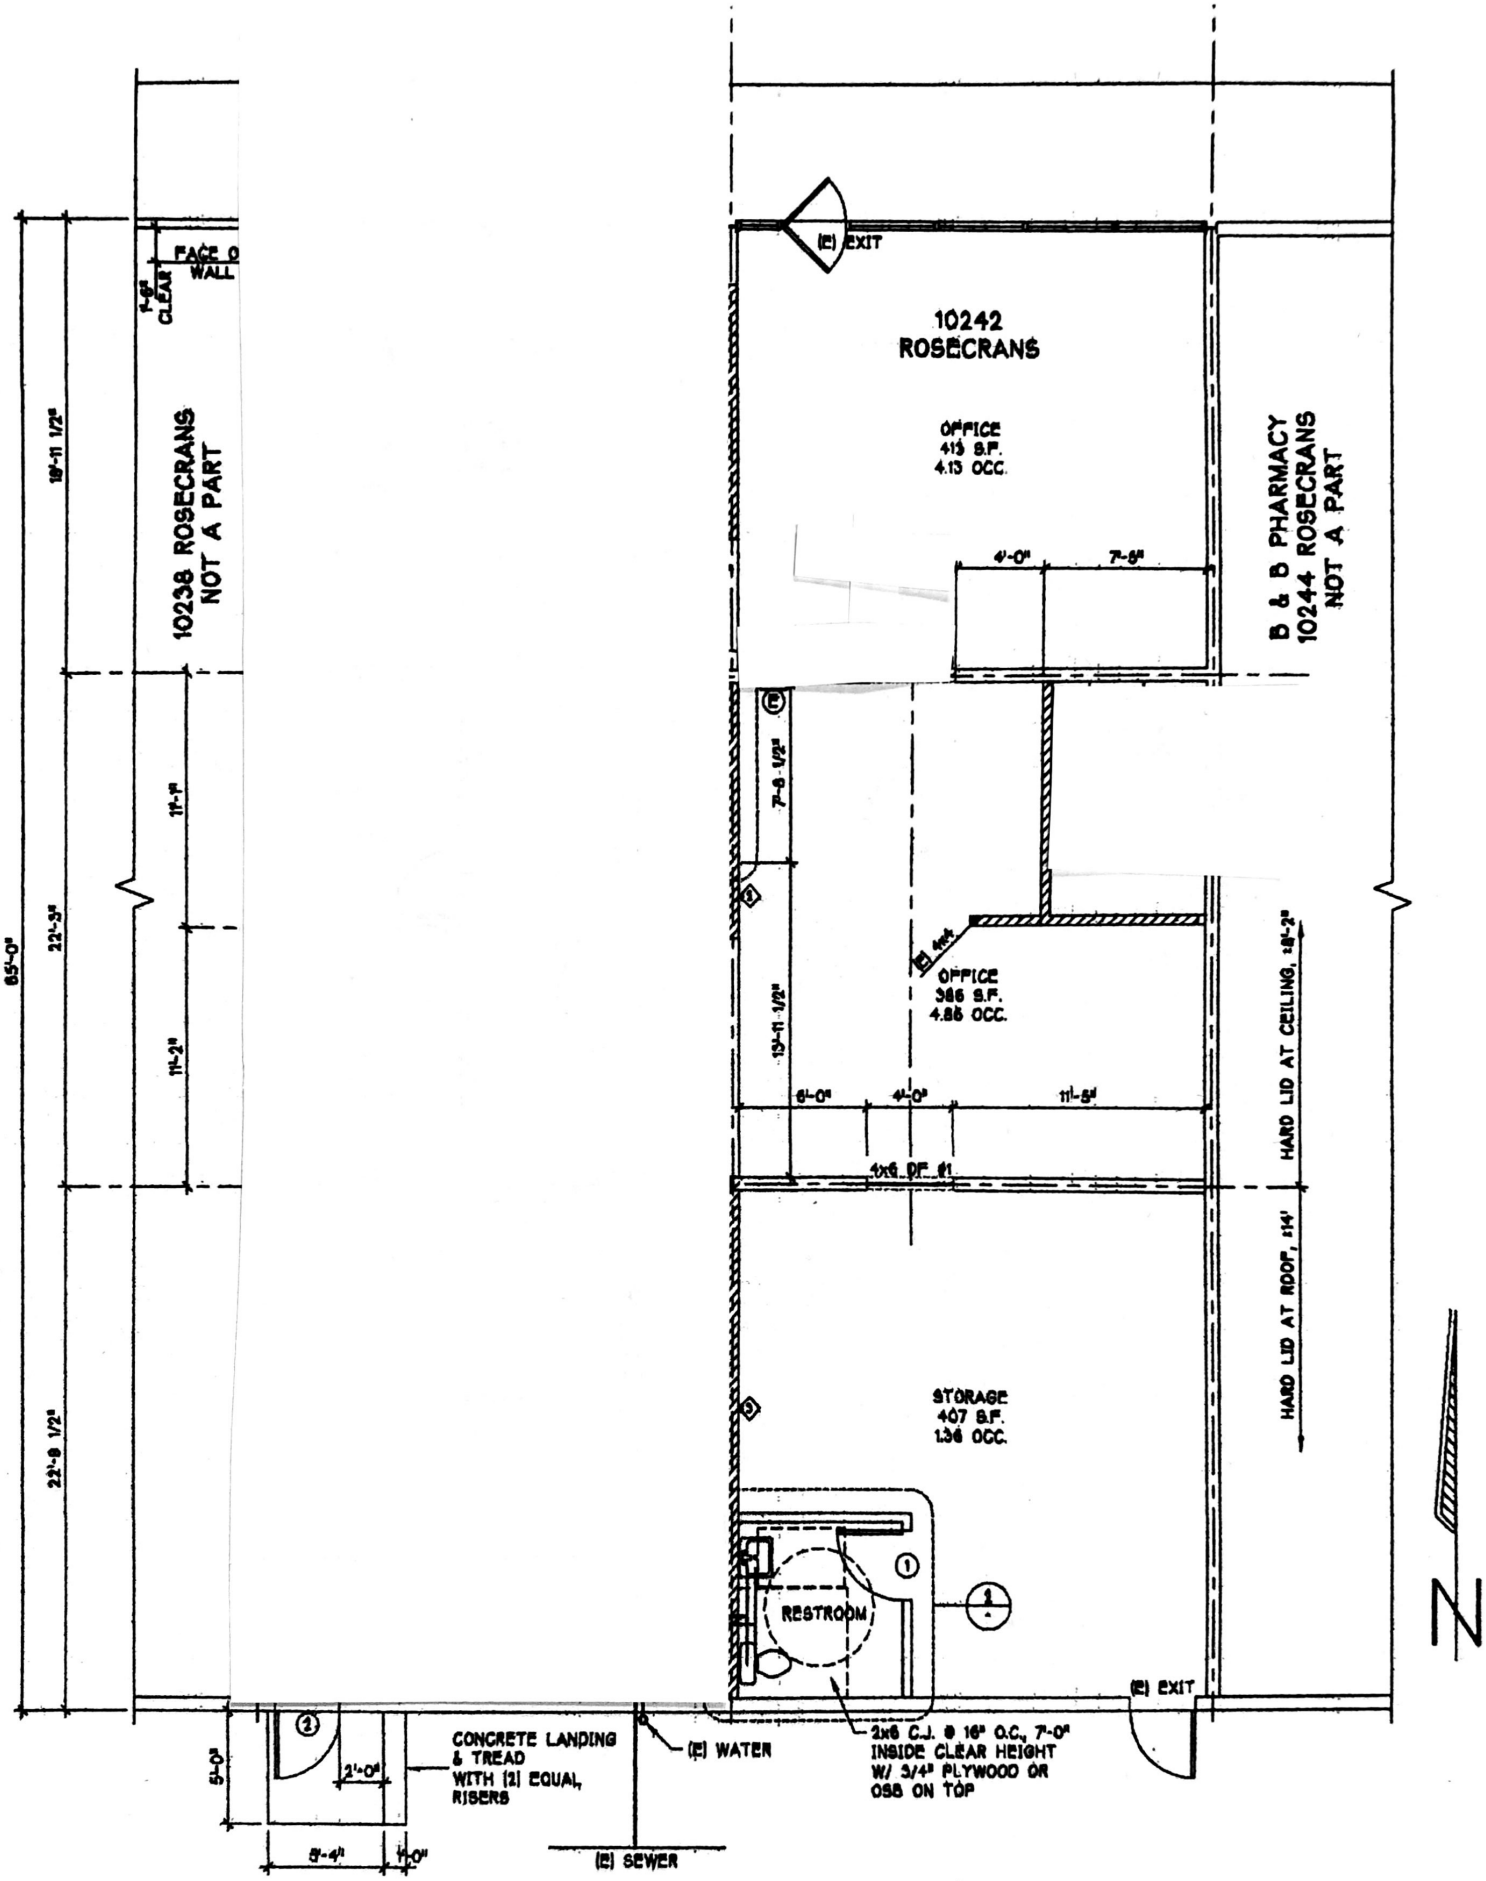

LEGEND

EXISTING WOOD FRAME OR STEEL STUD WALLS

PORTION OF WALL TO BE REMOVED FOR DOORS INSTALLATIONS

NEW WOOD FRAME OR STEEL STUD WALLS

DOOR TYPES

1. 3'0"x6'8" SOLID CORE DOOR AND METAL FRAME TO MATCH EXISTING
2. 3'0"x6'8" HOLLOW METAL STEEL DOOR AND JAMB WITH STUD NAILER TABS
3. MINIMUM 45-MIN WOOD STOREFRONT DOOR TO