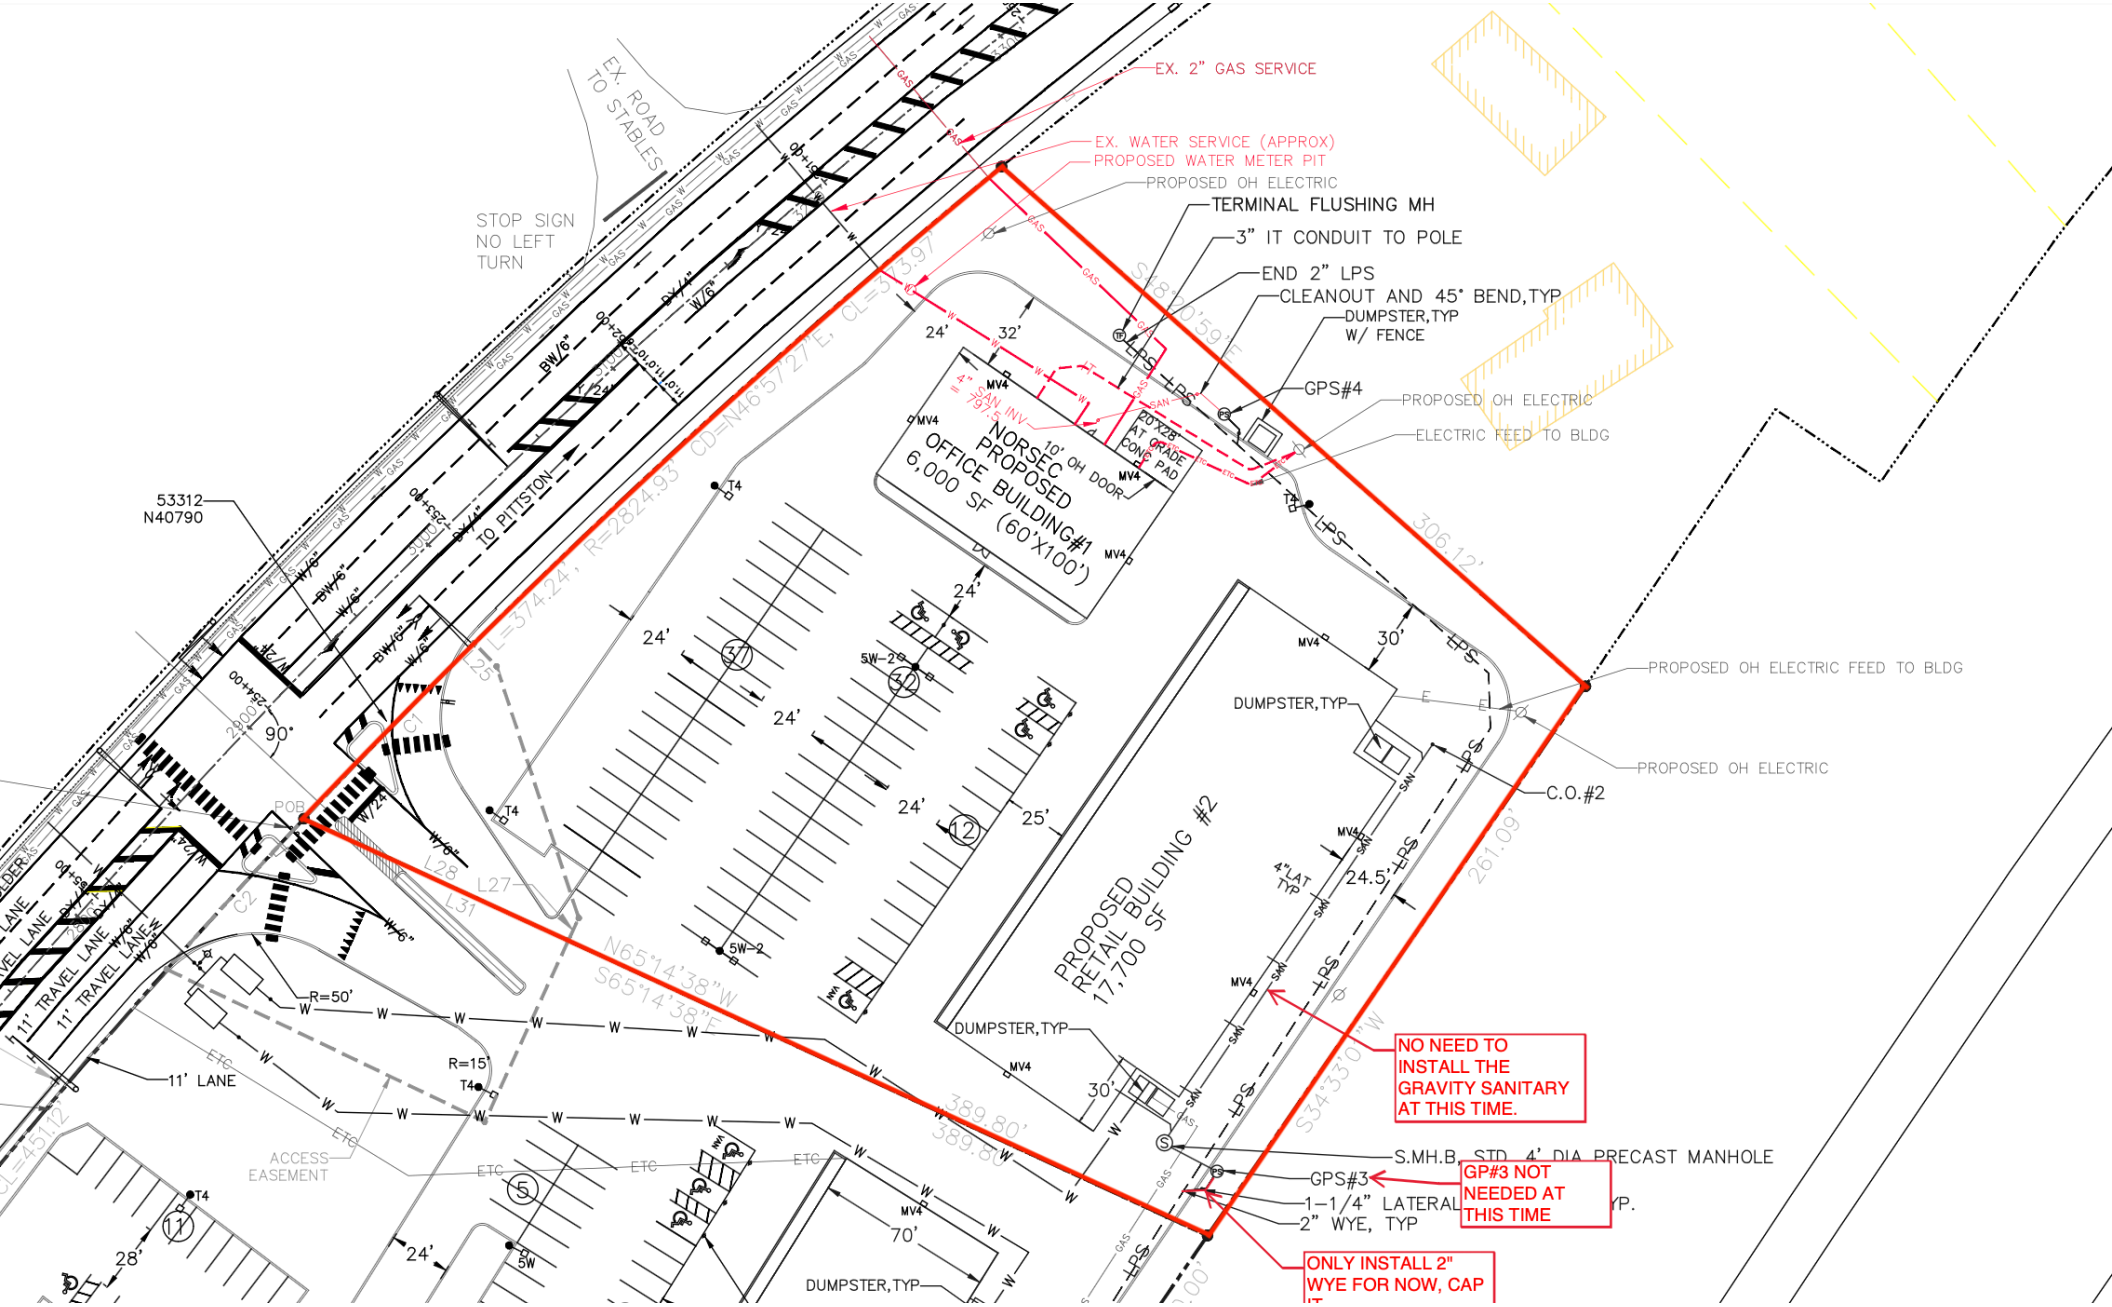
EX. 2" GAS SERVICE
EX. WATER SERVICE (APPROX)
PROPOSED WATER METER PIT
PROPOSED OH ELECTRIC
TERMINAL FLUSHING MH
3" IT CONDUIT TO POLE
END 2" LPS
CLEANOUT AND 45° BEND, TYP
DUMPSTER, TYP W/ FENCE
GPS#4
PROPOSED OH ELECTRIC
ELECTRIC FEED TO BLDG
PROPOSED OH ELECTRIC FEED TO BLDG
PROPOSED OH ELECTRIC
C.O.#2
EX. ROAD TO STABLES
STOP SIGN NO LEFT TURN
TO PITTSTON
53312
N40790
NORSEC PROPOSED OFFICE BUILDING#1 6,000 SF (60'X100')
10' OH DOOR
20'X28' AT GRADE CONC PAD
PROPOSED RETAIL BUILDING #2 17,700 SF
DUMPSTER, TYP
11' TRAVEL LANE
11' LANE
ACCESS EASEMENT
POB
R=50'
R=15'
NO NEED TO INSTALL THE GRAVITY SANITARY AT THIS TIME.
S.MH.B. STD. 4' DIA. PRECAST MANHOLE
GPS#3
GP#3 NOT NEEDED AT THIS TIME
1-1/4" LATERAL
2" WYE, TYP
ONLY INSTALL 2" WYE FOR NOW, CAP