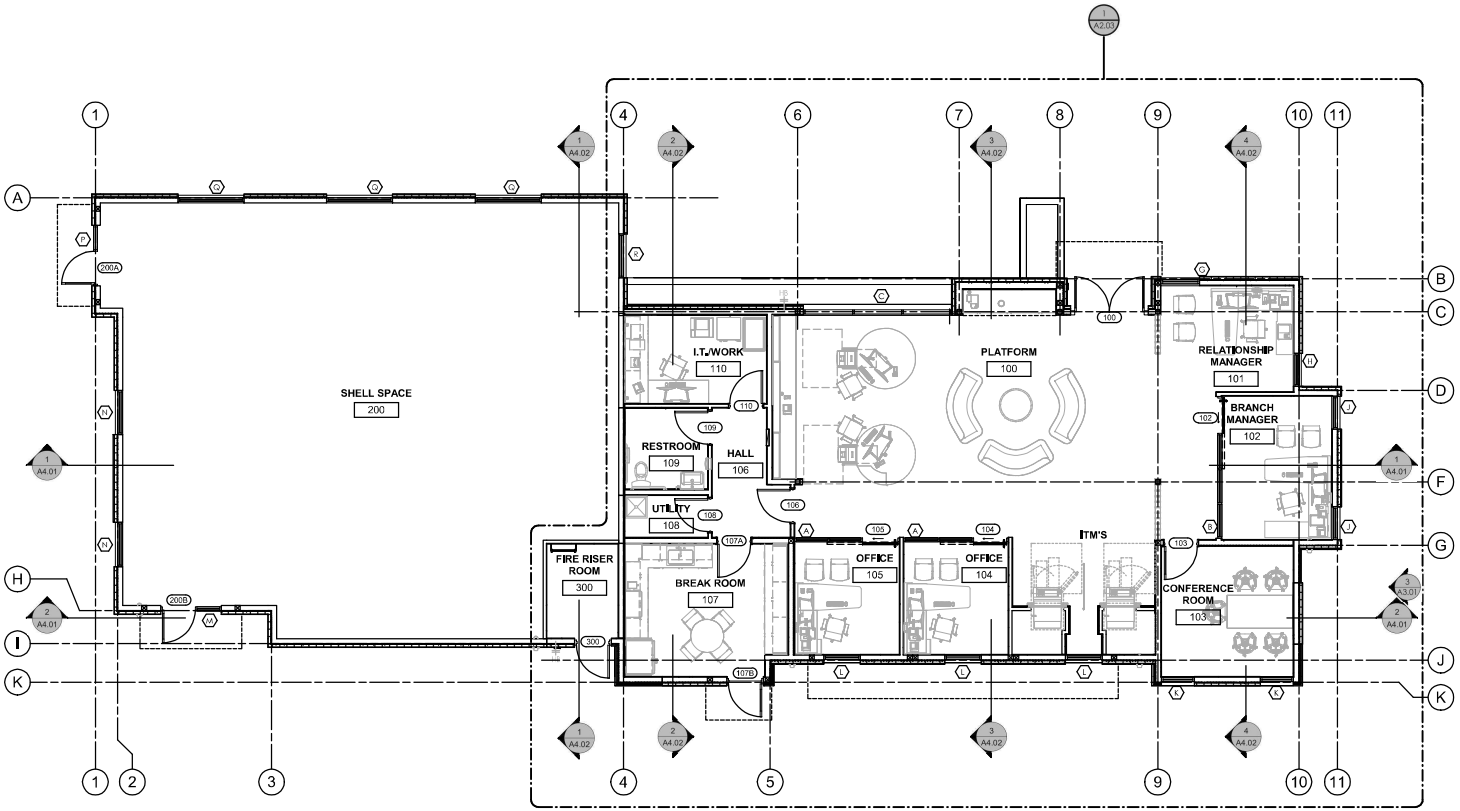

1 FLOOR PLAN - NOTED

3/16" = 1'-0"

FLOOR PLAN GENERAL NOTES

A. THE CONTRACTOR SHALL BE RESPONSIBLE FOR VERIFICATION OF ALL DIMENSIONS, CONDITIONS, AND ELEVATIONS WITH ARCHITECTURAL DRAWINGS PRIOR TO START OF CONSTRUCTION. THE CONTRACTOR SHALL INFORM THE ARCHITECT IN WRITING OF ANY DISCREPANCIES OR OMISSIONS NOTED ON THE DRAWINGS. ANY SUCH DISCREPANCIES, OMISSIONS, OR VARIATIONS NOT REPORTED BEFORE START OF CONSTRUCTION SHALL BE RESPONSIBILITY OF THE CONTRACT. WHERE DISCREPANCIES OCCUR IN THESE DRAWINGS, NOTES, AND DETAILS ON DRAWINGS TAKE PRECEDENCE OVER GENERAL NOTES AND TYPICAL DETAILS.

B. ALL WORK SHALL CONFORM WITH APPLICABLE BUILDING CODES, REGULATIONS, AND ORDINANCES. CONTRACTOR SHALL OBTAIN ALL REQUIRED BUILDING AND OCCUPANCY PERMITS.

C. DO NOT SCALE DRAWINGS. FOLLOW WRITTEN DIMENSIONS OR KEYED NOTES ONLY. CONTACT ARCHITECT FOR CLARIFICATIONS IF REQUIRED.

D. ALL DIMENSIONS ARE TO FACE OF STUD UNLESS NOTED OTHERWISE.

FLOOR PLAN LEGEND

SEE A0.01 FOR ADDITIONAL SYMBOLS & ABBREVIATIONS

NEW PARTITION PER WALL TYPES SEE A2.04
STRUCT. GRID LINES
DOOR TAG SEE A.601
WINDOW TAG SEE A.602-A6.04
WALL TYPE TAG
DEATIL CALLOUT
SCOPE OF REVISION
REVISION NUMBER (DELTA)
NEW DOOR & FRAME
OVERHEAD LINE TYPE
ROOM NAME
KEYNOTE TAG
ELEVATION TAG
BUILDING SECTION
WALL SECTION

DBSI
6950 West Morelos Place,
Chandler, AZ 85226
602 . 264 . 7263
www.dbsinc.com

These documents are instruments of service of the authors and are for use on this project only. They are prepared for use in conjunction with the authors' interpretations, observations, decisions, and conventions as described in AIA Doc. A201, General Conditions. These documents are not to be reproduced, reproduction, or use in part or in whole, for other purposes without the author's written consent may violate existing legal statutes.

NUVISION FCU

5822 E. LONGBOW PARKWAY
MESA, AZ 85215
LONGBOW

Drawn By: SGD
Approved By: BAE

Revisions

No.	Description	Date

REGISTERED ARCHITECT 66580 BRUCE A. EASTWOOD ARIZONA U.S.A.

Project Status • 2ND BUILDING SUBMITTAL

Project No.
237903-006

Issue Date
11.20.2024

FLOOR PLAN - NOTED

A2.02