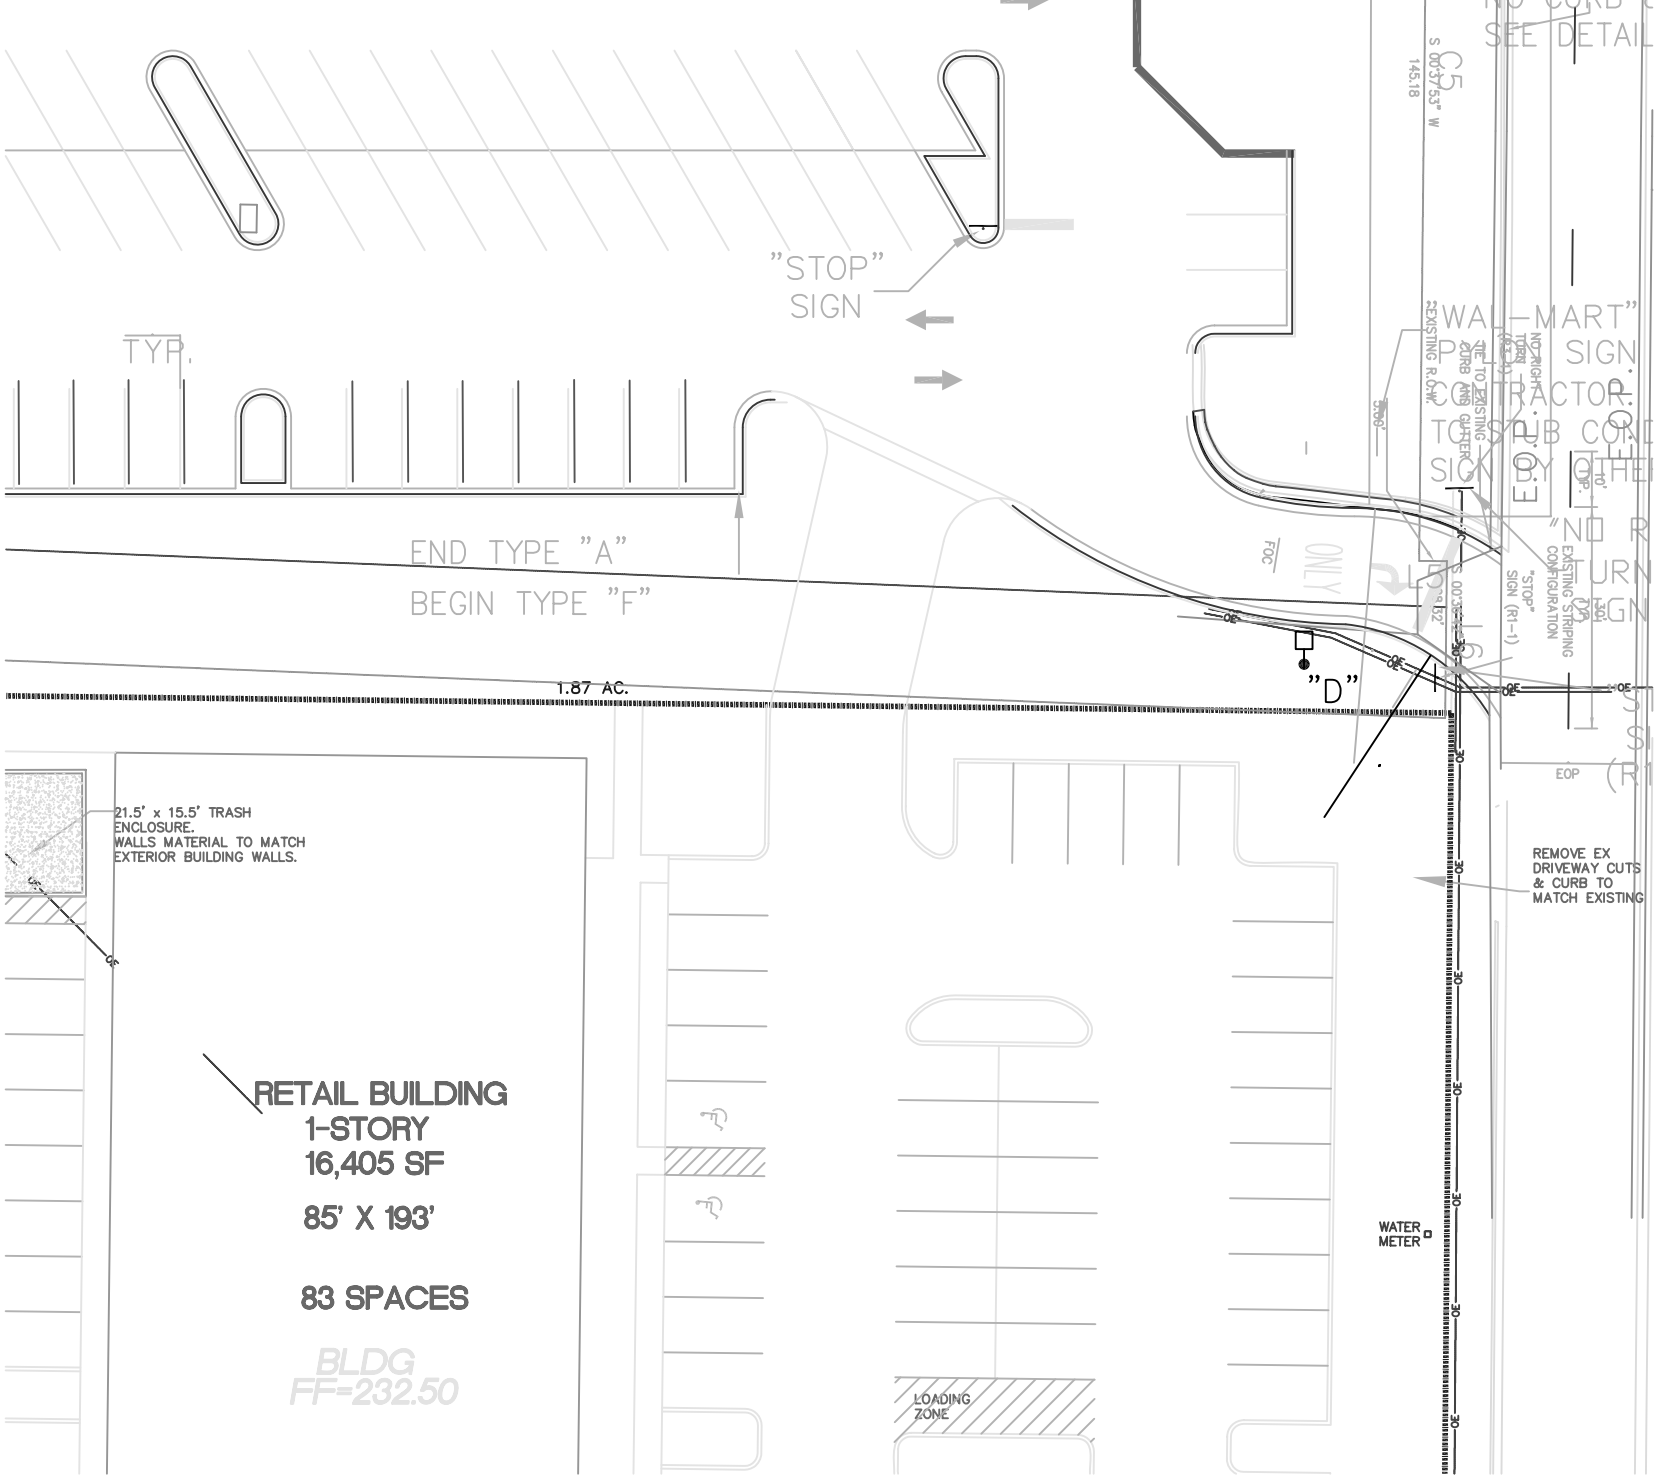
"STOP"
SIGN
TYP.
END TYPE "A"
BEGIN TYPE "F"
1.87 AC.
"D"
21.5' x 15.5' TRASH
ENCLOSURE.
WALLS MATERIAL TO MATCH
EXTERIOR BUILDING WALLS.
RETAIL BUILDING
1-STORY
16,405 SF
85' X 193'
83 SPACES
BLDG
FF=232.50
LOADING
ZONE
WATER
METER
REMOVE EX
DRIVEWAY CUTS
& CURB TO
MATCH EXISTING
EOP
"WAL-MART"
SIGN
CONTRACTOR
TO STUB CONDUIT
SIGN BY OTHERS
"NO RETURN
SIGN
EXISTING STRIPING
CONFIGURATION
"STOP"
SIGN (R1-1)
NO CURB
SEE DETAIL
C5
S 00°37'53" W
145.18
ONLY
FOC