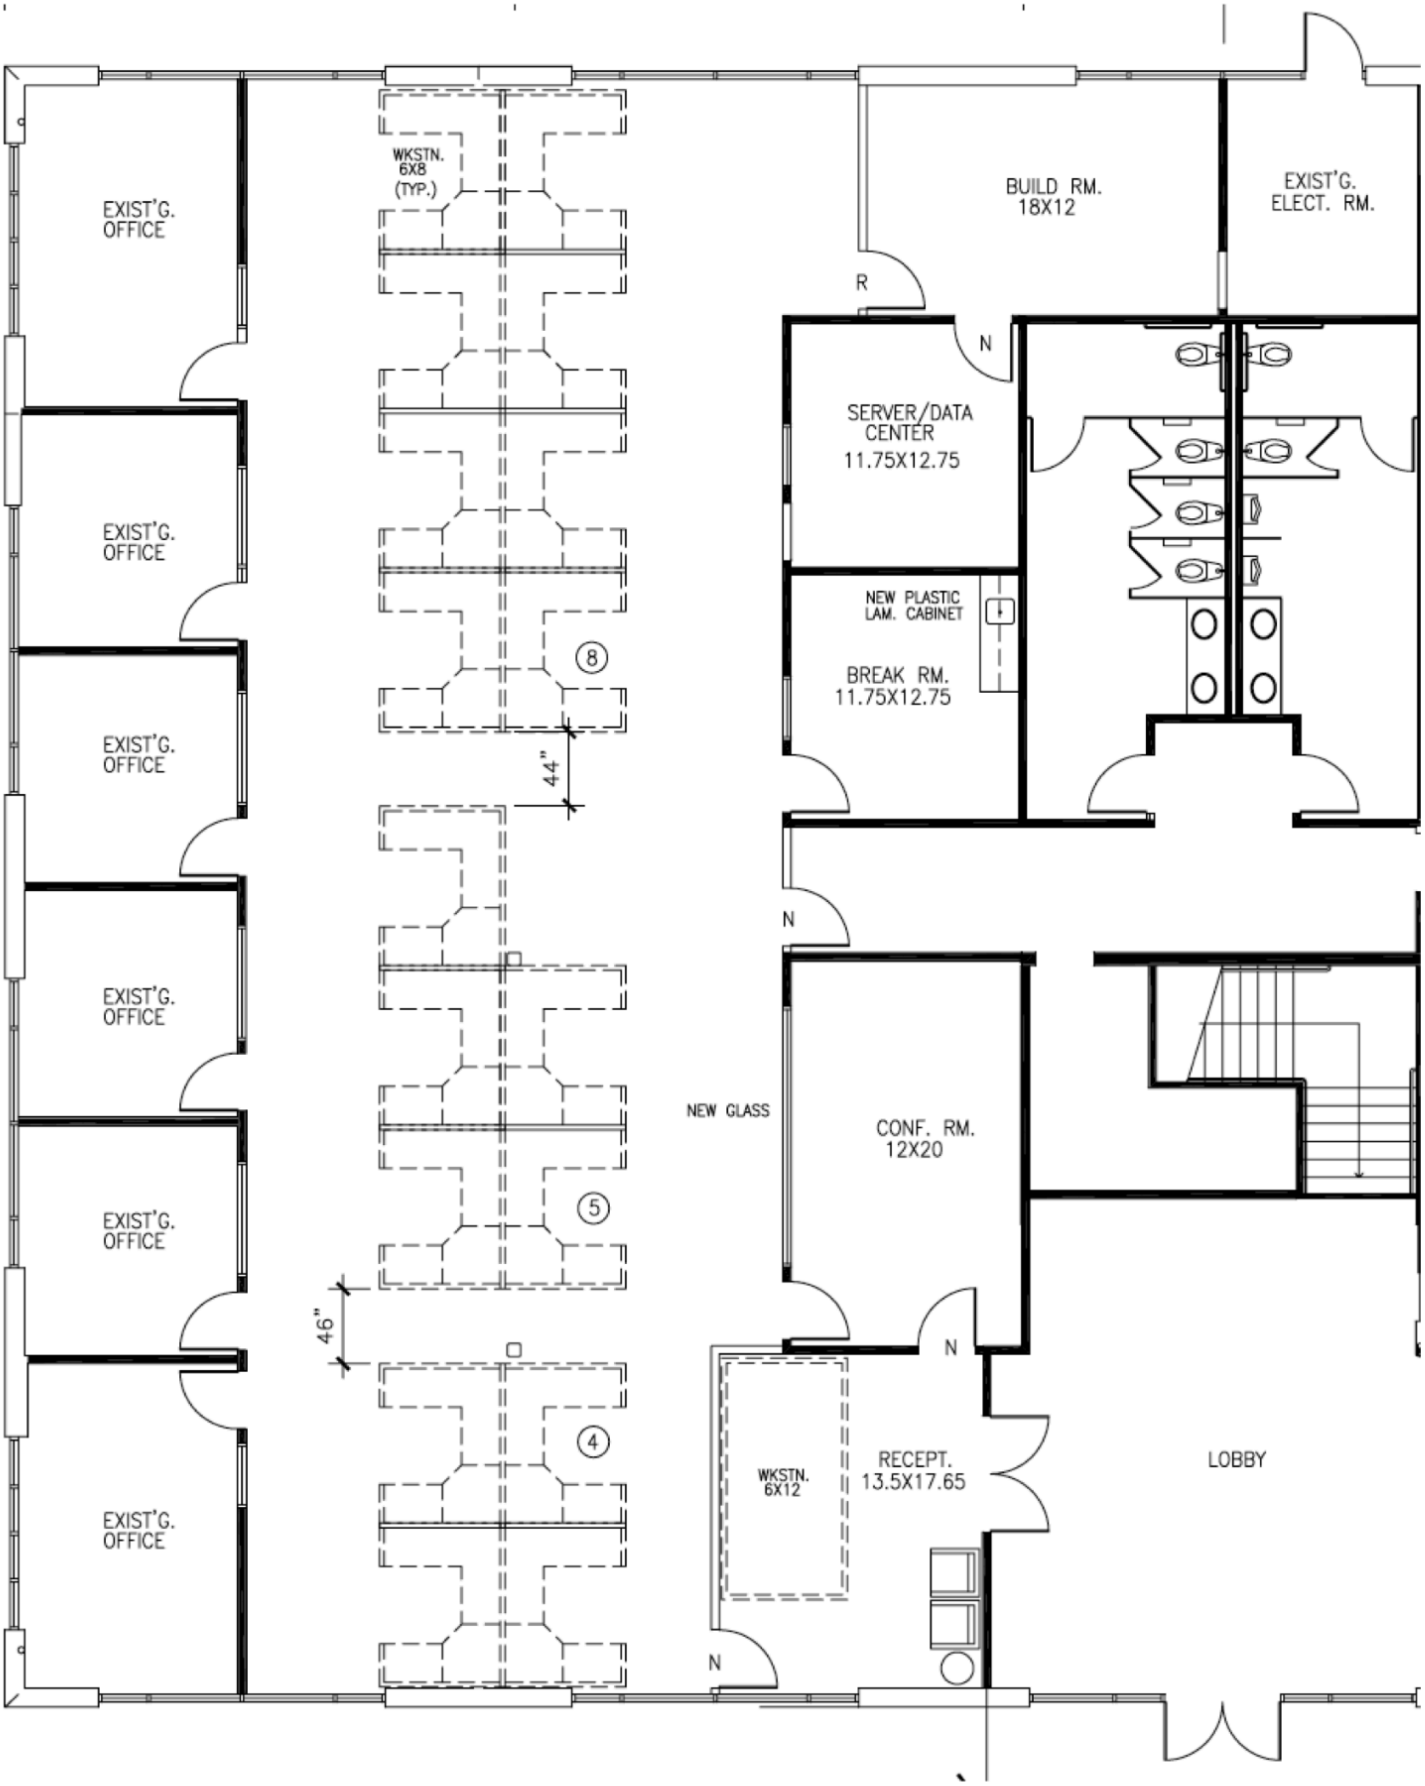
EXIST'G. OFFICE
EXIST'G. OFFICE
EXIST'G. OFFICE
EXIST'G. OFFICE
EXIST'G. OFFICE
EXIST'G. OFFICE
WKSTN. 6X8 (TYP.)
8
44"
5
46"
4
BUILD RM. 18X12
EXIST'G. ELECT. RM.
R
N
SERVER/DATA CENTER 11.75X12.75
NEW PLASTIC LAM. CABINET
BREAK RM. 11.75X12.75
N
NEW GLASS
CONF. RM. 12X20
N
WKSTN. 6X12
RECEPT. 13.5X17.65
LOBBY
N