FINISH SCHEDULE

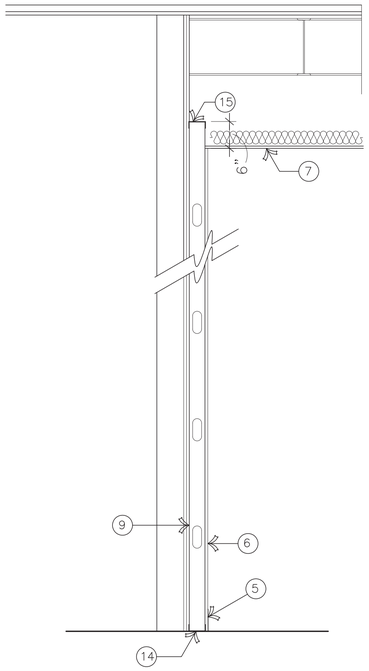

2 CEILING HEIGHT PARTITION
3/4"=1'-0"

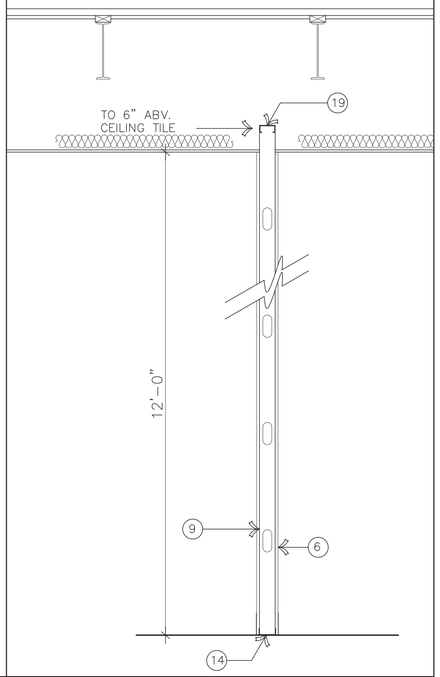

1 CEILING HEIGHT PARTITION
3/4"=1'-0"

ITEM KEY

1. FOUNDATION
2. SELECT FILL
3. SOIL
4. LIGHTING PLUG TRACK
5. VINYL BASE
6. PAINTED 5/8" GYP. BOARD
7. PAINTED. GYP BD. CEILING
8. ROPPE # 48 VTC TILE TRANSITION
9. METAL WALL STUD (ref. architecturals)
10. REGLET (see detail)
11. "EURO" PATCH FITTING (ref. mfg.)
12. 1/2" TEMPERED GLASS
13. 1.75" X 4" HEADER W/ OHC.
14. BOTTOM TRACK
15. TOP TRACK
16. WALL OR CEILING INSULATION
17. STRUCTURAL TRUSS
18. STRUCTURAL HEADER CHANNEL
19. 1 x 1 U CHANNEL BASE
20. 2 X 1 U CHANNEL HEADER
21. 2 X 4 WOOD PLATE
22. WOOD NAILER
23. CONCRETE BLOCK
24. SEALANT
25. ACOUSTICAL CEILING TILE
26. SPRING-LOK FLASHING
27. E.I.F.S.
28. ROOF JOIST
29. VINYL SEALANT STRIP
30. FLOOR TILE
31. 1/2" SHEATHING BOARD
32. SHEET METAL FLASHING
33. STRUCTURAL STRINGER
34. TUBE BEAM
35. 6MM VAPOR BARRIER
36. BRICK TIES @ 2' VERT. & 4' HORIZ. TYP.
37. STEEL I-BEAM
38. ALUMINUM WNDW. FRAME
39. BAR JOIST
40. 8 X 8 PTD. TUBE COLUMN
41. 2 1/2" X 2 1/2" SQ. STEEL COLUMN
42. ROPPE # 48 VTC TILE TRANSITION
43. HVAC DUCT
44. ROOF DRAIN
45. OVERFLOW ROOF DRAIN
46. DOWNSPOUT - DRAIN TO CURB
47. BEVELED GLASS WNDW.
48. ROOF INSULATION
49. INSULATED GLASS WNDW.
50. SOLDIER COURSE
51. ROWLOCK COURSE

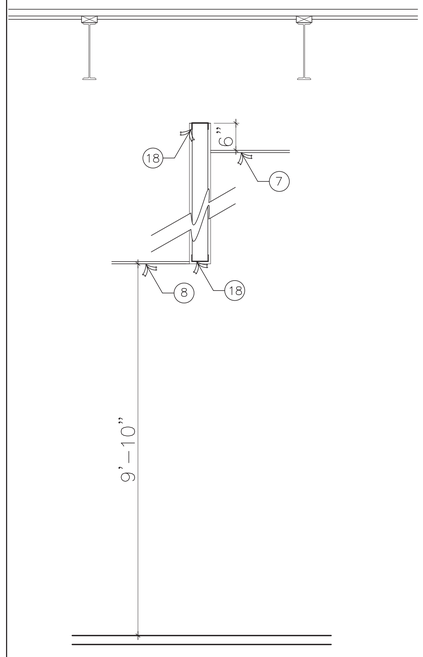

7 LOW PARTITION DETAIL
3/4"=1'-0"

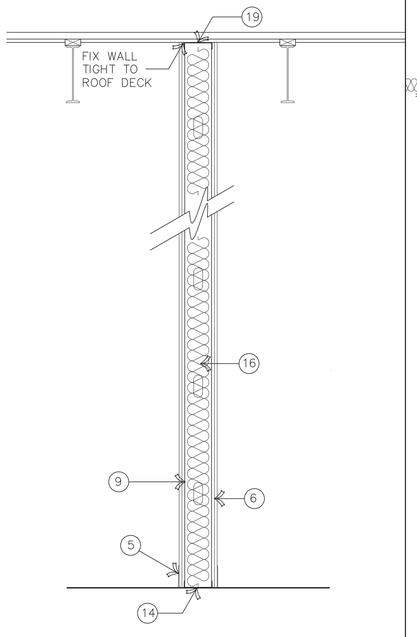

6 1HR RATED DEMISING PARTITION WALL
3"=1'-0"

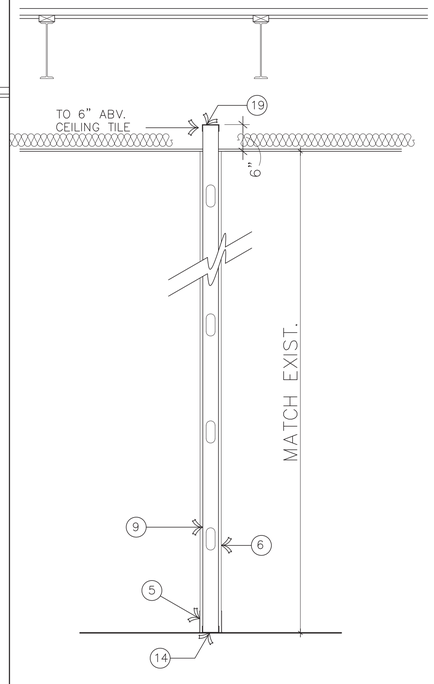

5 CEILING HEIGHT PARTITION
3/4"=1'-0"

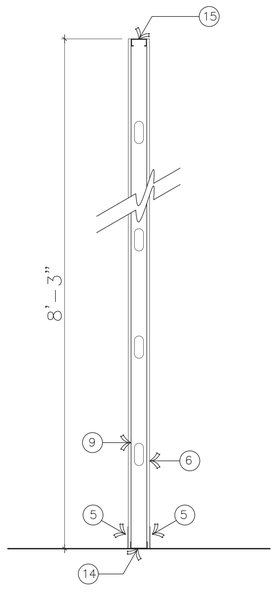

4 6" LOW WALL DETAIL
3/4"=1'-0"

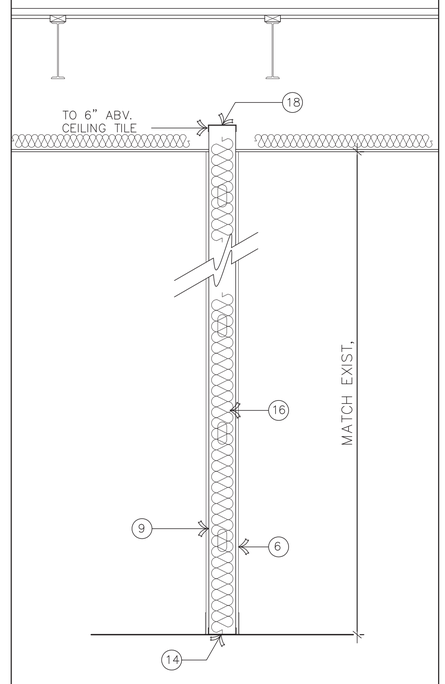

3 CEILING HEIGHT PARTITION
3/4"=1'-0"

& ASSOCIATES
R. E. KINDRED
ARCHITECT

5851 Legacy Circle #600
Plano, Texas 75024

Phone: 214-235-2646
e-mail: roy@rekarchitect.com

Status	Comment

REGISTERED ARCHITECT
ROY EUGENE KINDRED
STATE OF TEXAS

10/10/2021

PAL PROPERTY INVESTMENTS, LLC
1261 West Hurst Blvd., Hurst, Texas 76053

REVISIONS	DATE

Date:	
Scale:	AS NOTED
Drawn:	
Job:	
Sheet	

A-104

Plotted On: 10/10/2021

I:\Ancelary stuff on desktop\FROM MAIN COMPUTER\HURST BUILDING\1261 West Hurst (2).pln