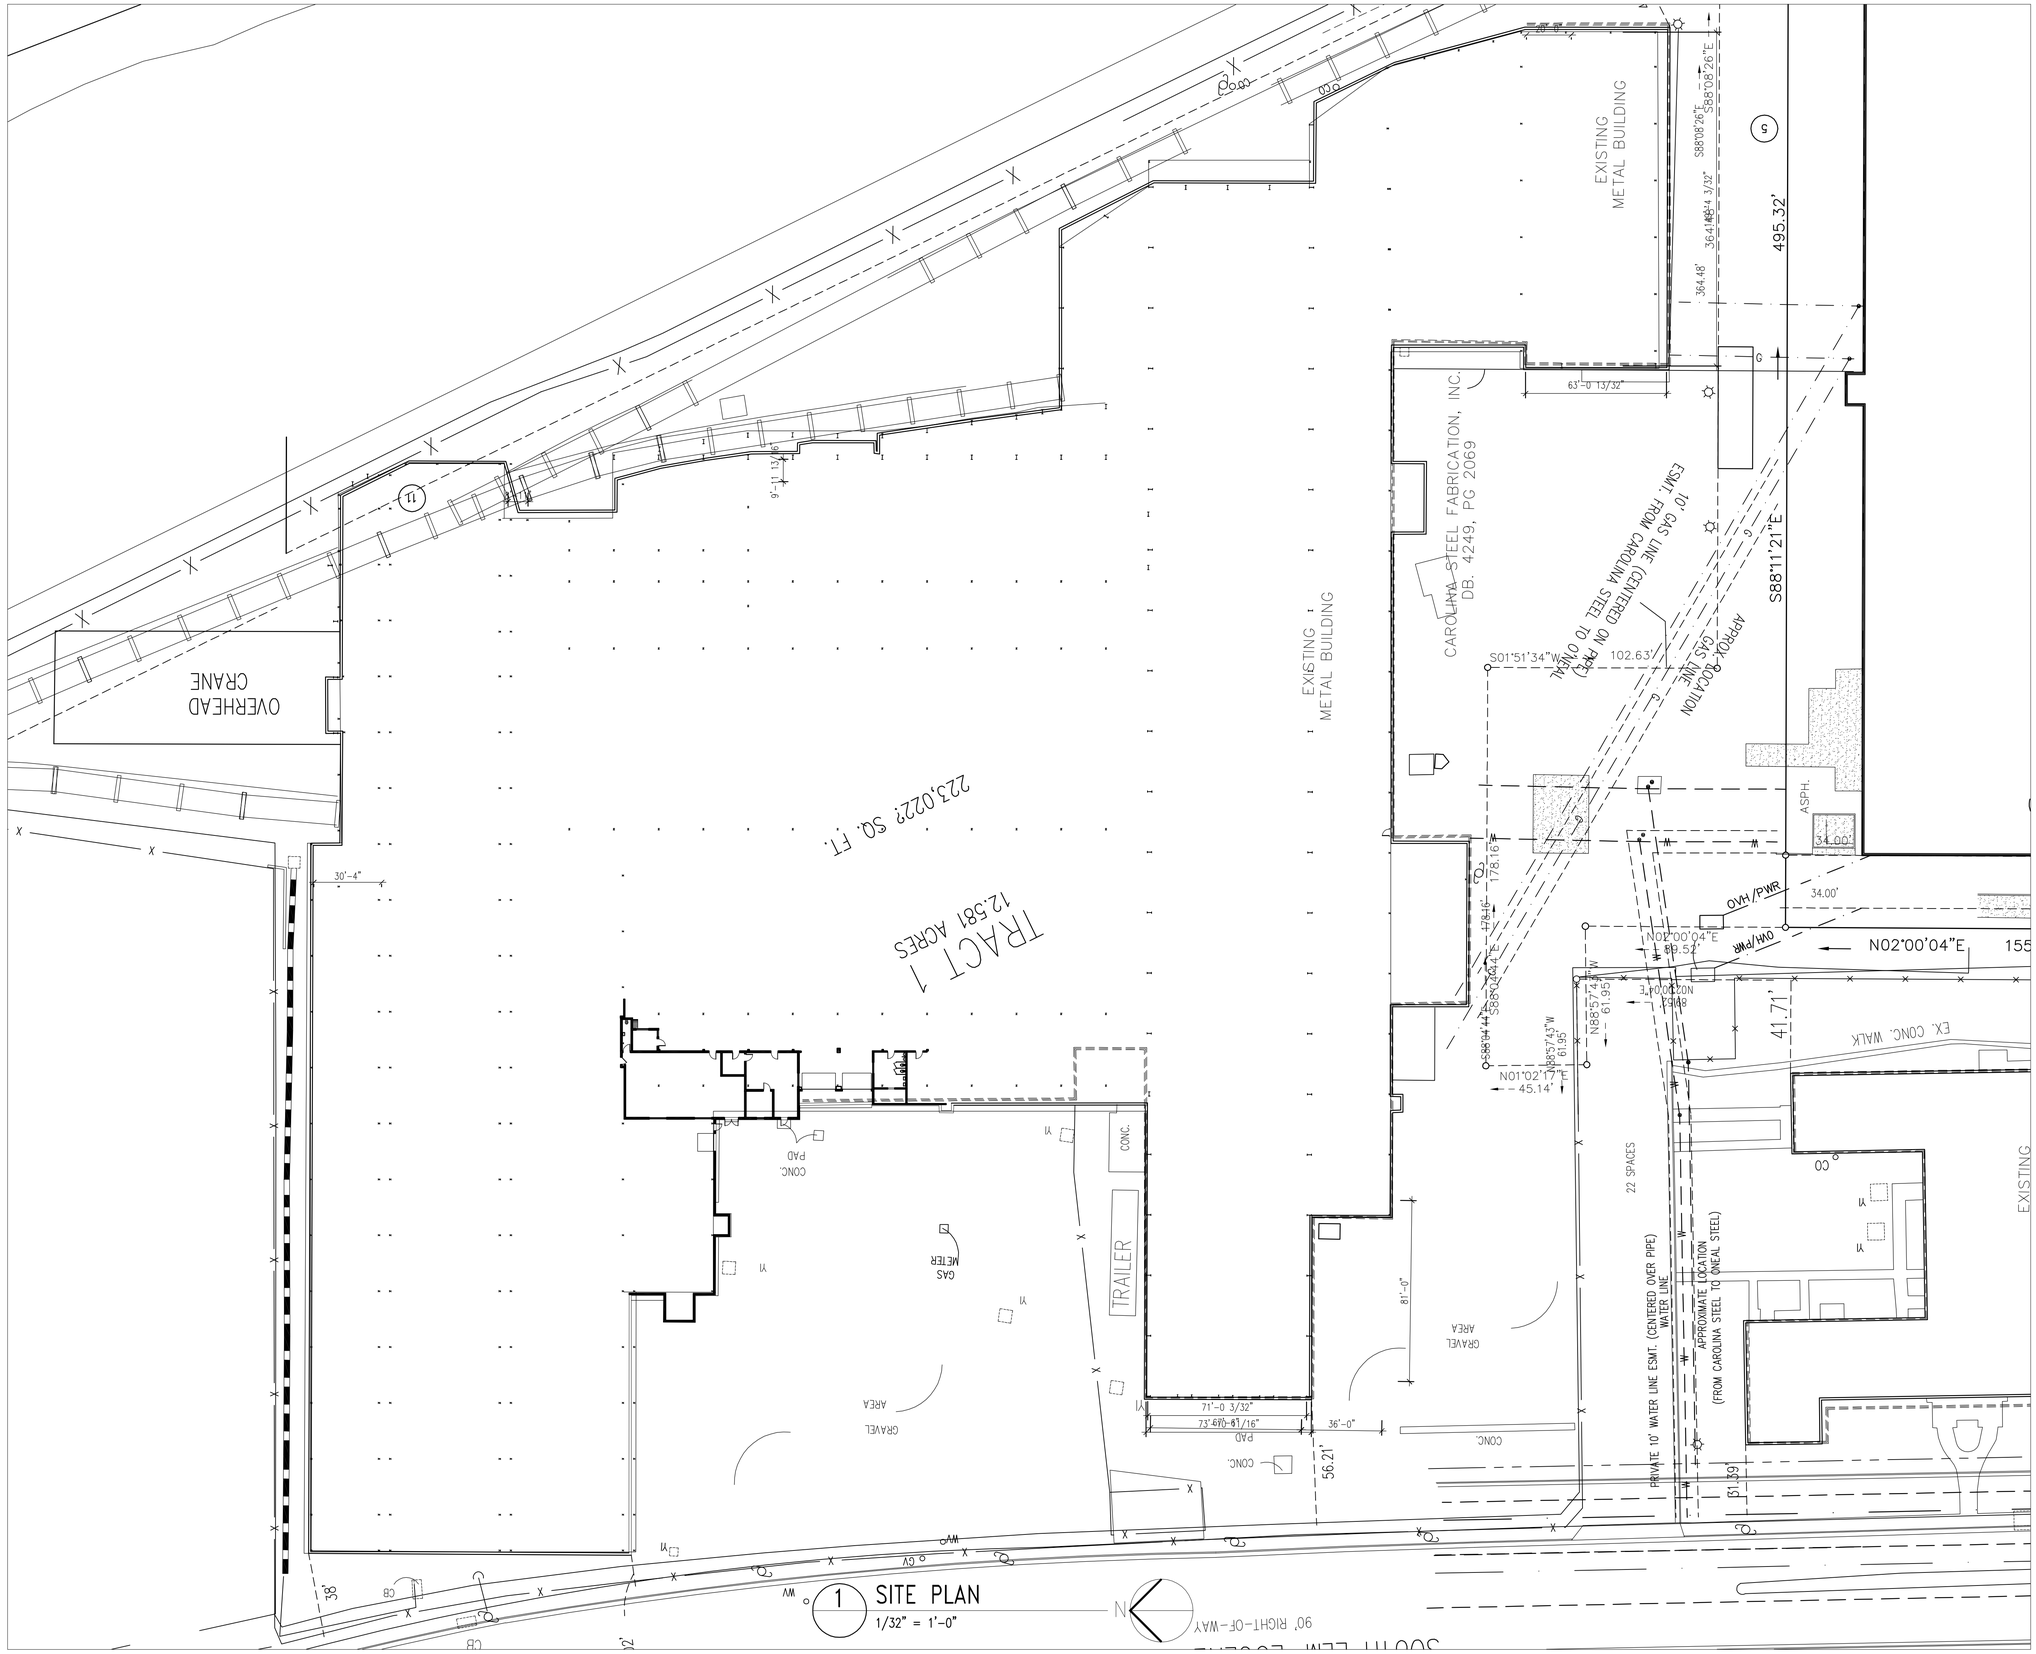

1 SITE PLAN
1/32" = 1'-0"

Shermin Ata, Architect, PLLC

SHERMIN ATA, ARCHITECT, PLLC
1451 S. Elm Eugene St.
Suite 2116 - Box 81
Greensboro, NC 27406
Phone: (336) 333-5650
sherminata@bellsouth.net

SHERMIN ATA REGISTERED ARCHITECT CERT. NO. 8248 NORTH CAROLINA GREENSBORO, N.C.

SHERMIN ATA, ARCHITECT, PLLC CERT. NO. C-1901 GREENSBORO, N.C.

PROPRIETARY AND PRIVATE INFORMATION
These Documents Shall not be Disclosed, Duplicated, Used In Whole Or Part Or Developed By Others For Any Purpose Other Than In Connection With The Project Under Which it was Provided Without The Expressed Written Permission of Shermin Ata, Architect, PLLC.

This Drawing Shall Not Be Scaled for Bidding or Construction Purposes. The Scale (If Noted) Shall Be For General Reference Only

STEEL HOUSE RENOVATIONS

1449 S. ELM EUGENE ST., GREENSBORO, NC 27406

PROJECT No.: 15102

DRAWN BY:

DATE: JAN. 5,2015

REVISIONS:

APRIL 8,

SHEET TITLE

SHEET No.

C-1