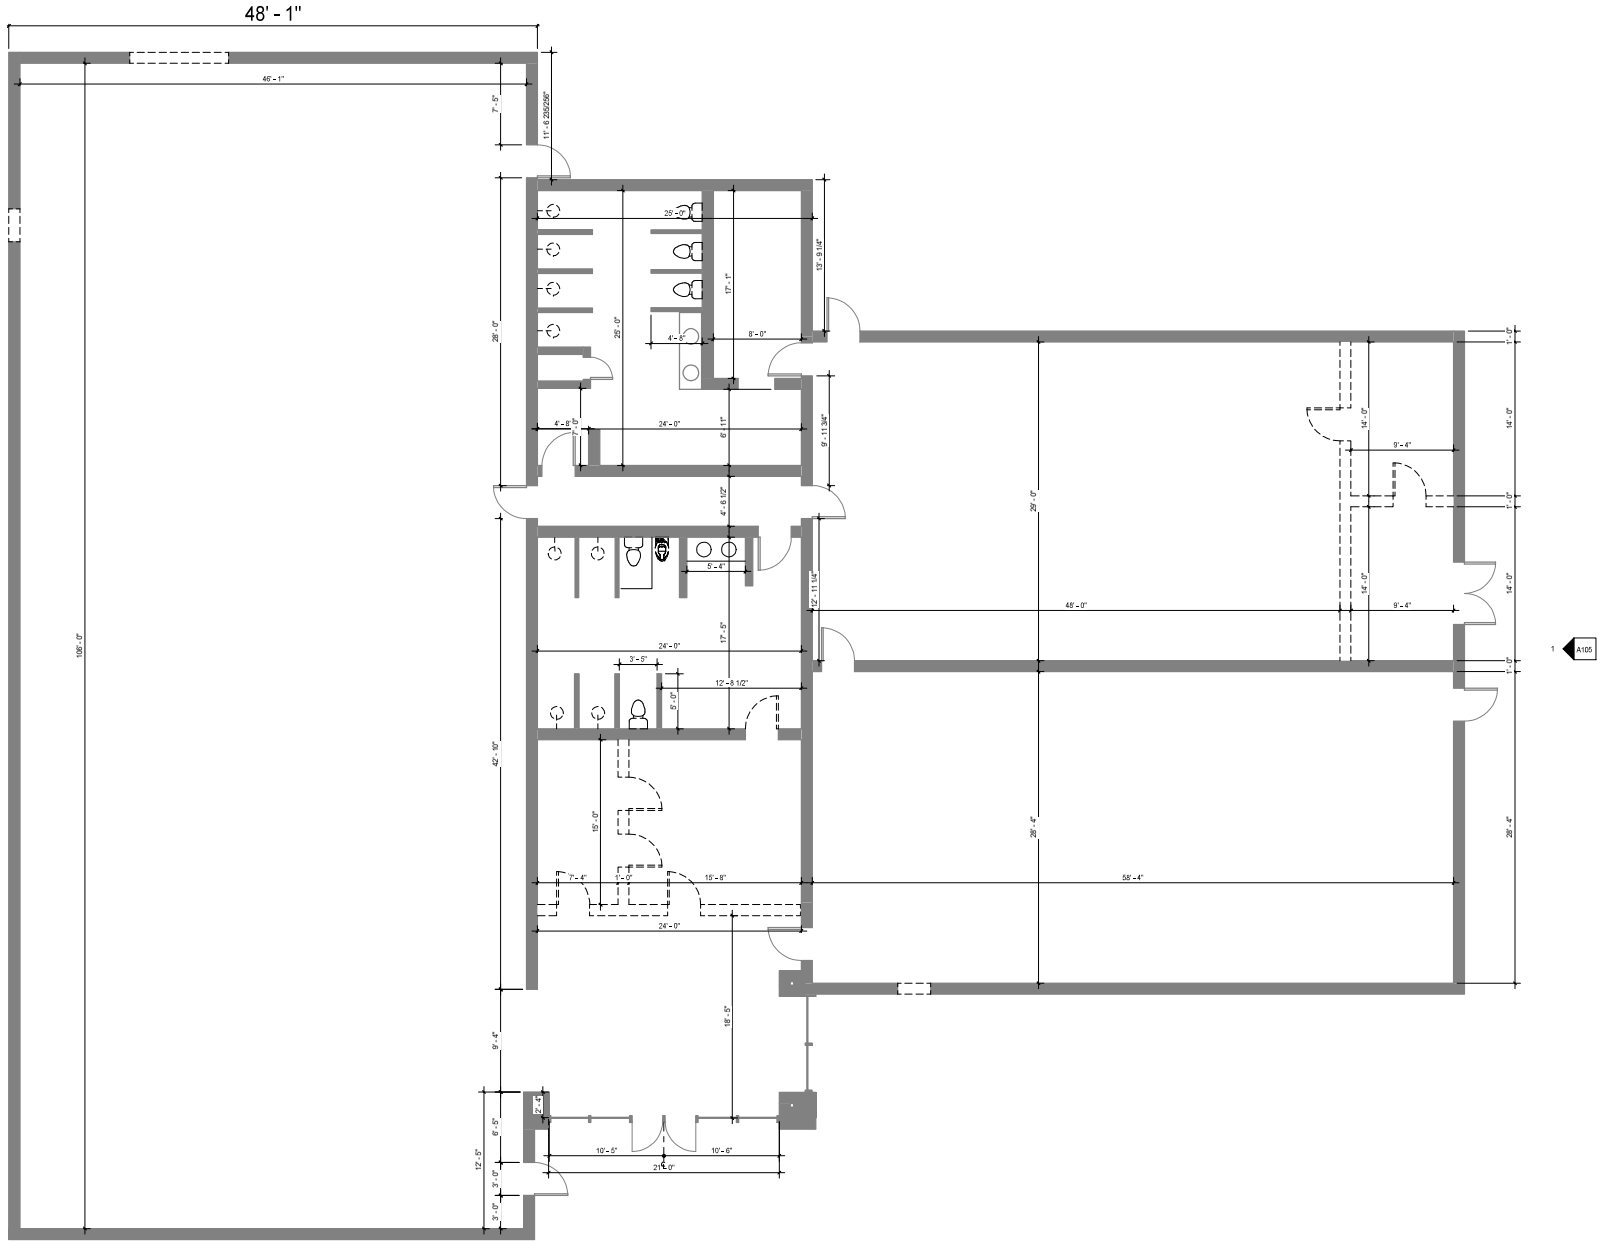

1 A101 **EXISTING FLOOR PLAN**

3/16" = 1'-0"

PEACOCK ARCHITECTS

project design team:

the tamara peacock co. architects
109 3rd Ave W, Hendersonville, NC 28792
828-696-2000

landscape architects
ADDRESS
CITY, STATE ZIP
PH:

civil engineering
ADDRESS
CITY, STATE ZIP
PH:

MEP
ADDRESS
CITY, STATE ZIP
PH:

STRUCTURAL
ADDRESS
CITY, STATE ZIP
PH:

owner:
NAM
ADDRESS
CITY, STATE ZIP
PH:

project name:
INTELLIGENT OFFICE

SANGA VENTURES

Tamara Peacock, R.A.
License No. 12130

issued for:

date:

sheet name:
EXISTING/DEMO FIRST FLOOR PLAN

Revision	Revision Date	Issued For

This document is property of Peacock Architects and no part hereon shall be used except for the specific project without consent of Peacock Architects. This document was prepared by Peacock Architects according to the terms of general conditions of the contract for construction. This document does not either in whole or in part constitute any direction or instruction to any contractor with regards to construction means, methods or techniques. By this document Peacock Architects does not assume any control, direction or instruction of any kind whatsoever as to the manner in which the construction work is to be accomplished.

date: 4/17/2025 5:18:22 PM
proj. no.: Checker
drawn by: Author
proj. mgr.: Designer
revised by: Checker
chk.: Approver

sheet no.:
A101