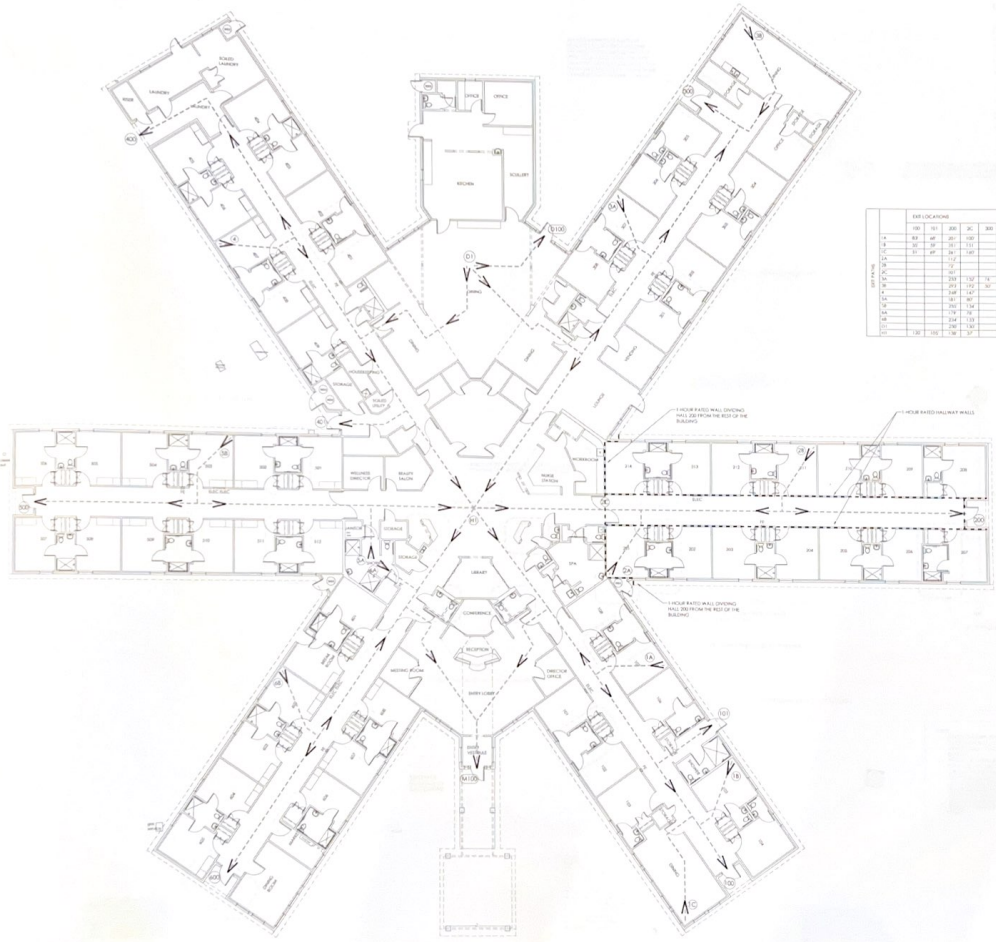

A1

NORTH

FLOOR PLAN - LIFE SAFETY TRAVEL PATHS

SCALE: 1" = 10'-0"

MAGEE ARCHITECTS, L. P.
DESIGNERS • PLANNERS • INTERIORS
HTTP://WWW.MAGEE-ARCHITECTS.COM/
FORT WORTH, TEXAS 817.731.8092

ATHENS ASSISTED LIVING & MEMORY CARE

8579 STATE HIGHWAY 31 WEST
ATHENS, TEXAS

PROJECT NO.	1701-16
ORIGINAL ISSUE DATE	12 18 19
DRAWN	BY
REVISED	

12 18 19

SHEET CONTENT

LIFE SAFETY

SHEET NUMBER

LS101

COPYRIGHT © 2019 MAGEE ARCHITECTS L. P.