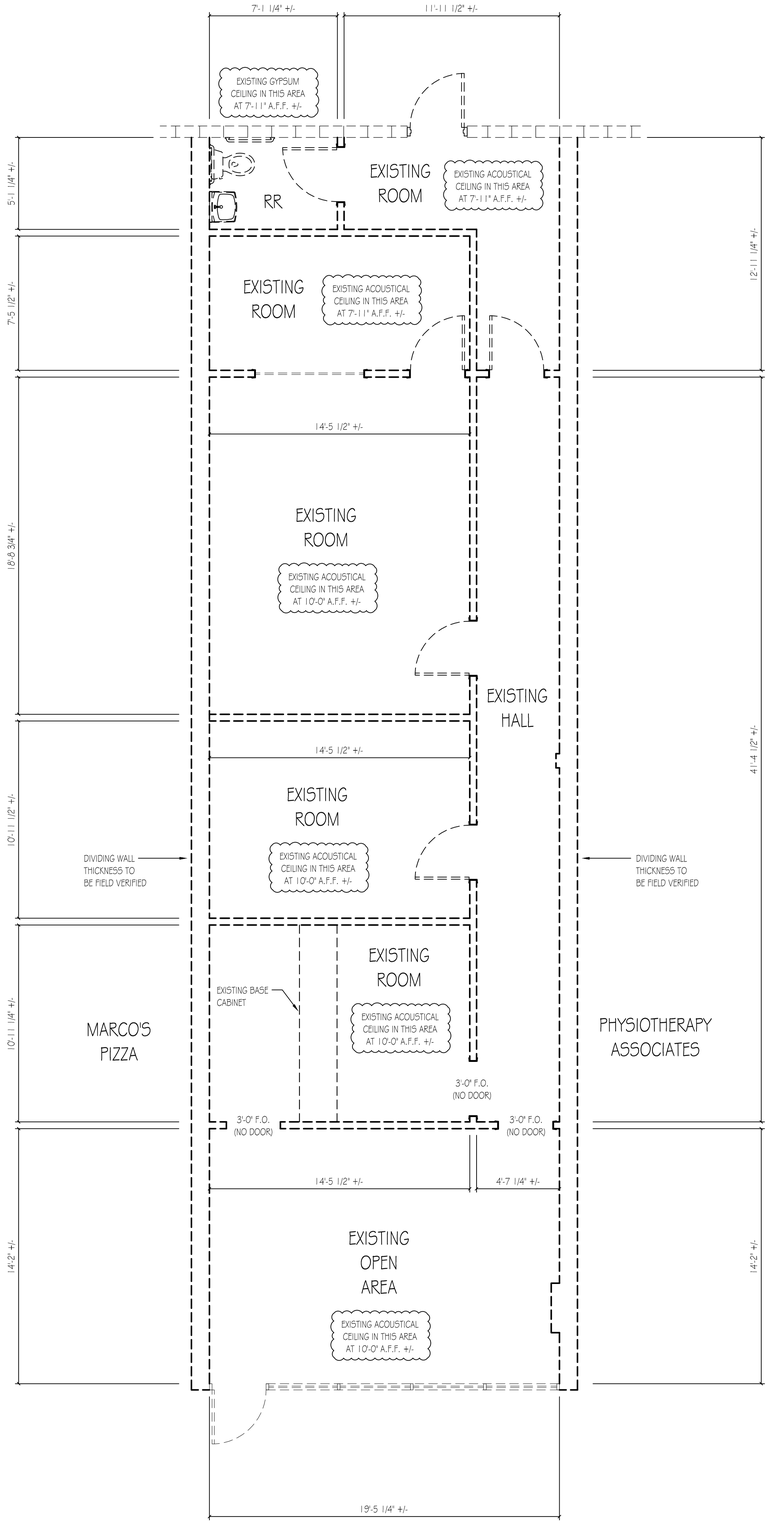

Existing Floor Plan
SCALE: 1/4" = 1'-0"

9156 HIGHWAY 278

Sunbelt Builders, Inc.© DRAWINGS AND SPECIFICATIONS ARE INSTRUMANTS OF SERVICE AND SHALL REMAIN THE PROPERTY OF THIS CORPORATION WHETHER THE PROJECT FOR WHICH THEY ARE MADE IS EXECUTED OR NOT. THEY ARE NOT TO BE USED ON OTHER PROJECTS OR EXTENSIONS TO THIS PROJECT EXCEPT BY AGREEMENT IN WRITING AND APPROPRIATE COMPENSATION TO THIS CORPORATION.

sunbelt builders™
10841 HWY 38, COVINGTON, GA 30014 t 770.788.3031 f 770.788.3046

Architect or Engineer Seal

An Existig Suite Layout Plan For
Main Street Land and Property
9156 Highway 278
Covington, Ga

1	04-17-2026
	Owner Review

Project No.
• 00-00
Cad File Name
• 00-00_KB_02_A10
Drawing Scale
• 1/4" = 1'-0"
Sheet Title
• Existing Floor Plan

Drawn • dcm
Checked •

Sunbelt Builders, Inc.©
DRAWINGS AND SPECIFICATIONS ARE INSTRUMANTS OF SERVICE AND SHALL REMAIN THE PROPERTY OF THIS CORPORATION WHETHER THE PROJECT FOR WHICH THEY ARE MADE IS EXECUTED OR NOT. THEY ARE NOT TO BE USED ON OTHER PROJECTS OR EXTENSIONS TO THIS PROJECT EXCEPT BY AGREEMENT IN WRITING AND APPROPRIATE COMPENSATION TO THIS CORPORATION.

DRAWING NUMBER
A-1.0
1 of 1