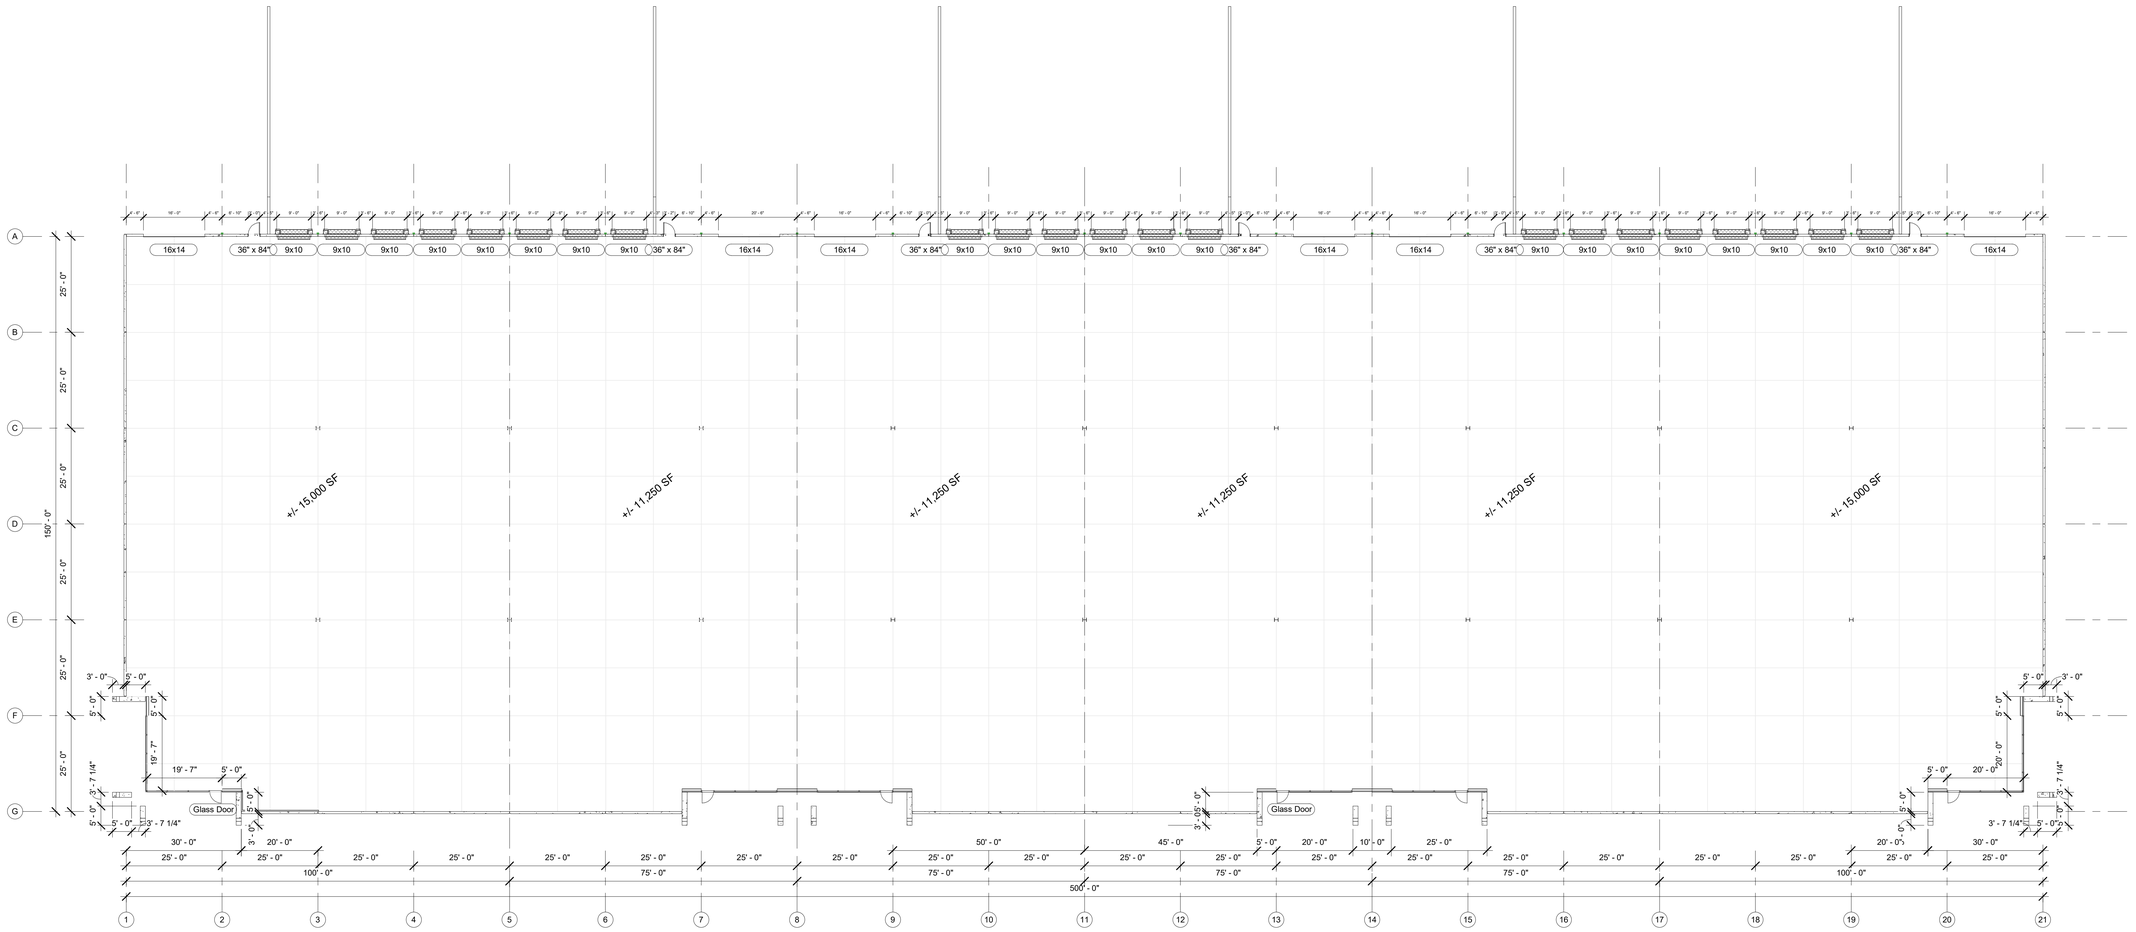

1 Level 1
1/16" = 1'-0"

Van Hoose Construction
General Contractors . Construction Managers

Construction Manager:
VanHoose Construction
101 NE 70th St,
Oklahoma City, OK 7310
(405) 848-0415

Civil Engineer:
Johnson & Associates
1 E Sheridan Ave Suite 200,
Oklahoma City, OK 73104
(405) 235-8075

Structural Engineer (Foundations):
TBD
Address,
City, State Zip
Phone #

Structural Engineer (Frame/Envelope):
TBD
Address,
City, State Zip
Phone #

Mechanical / Electrical Engineer:
TBD
Address,
City, State Zip
Phone #

No.	Description	Date

25th and Meridian Business Park, Bldg 2

OVERAL FLOOR PLAN

Project Number	Project Number
Date	Issue Date
Drawn By	Author
Checked By	Checker

A1

Scale 1/16" = 1'-0"

3/23/2021 7:38:53 AM

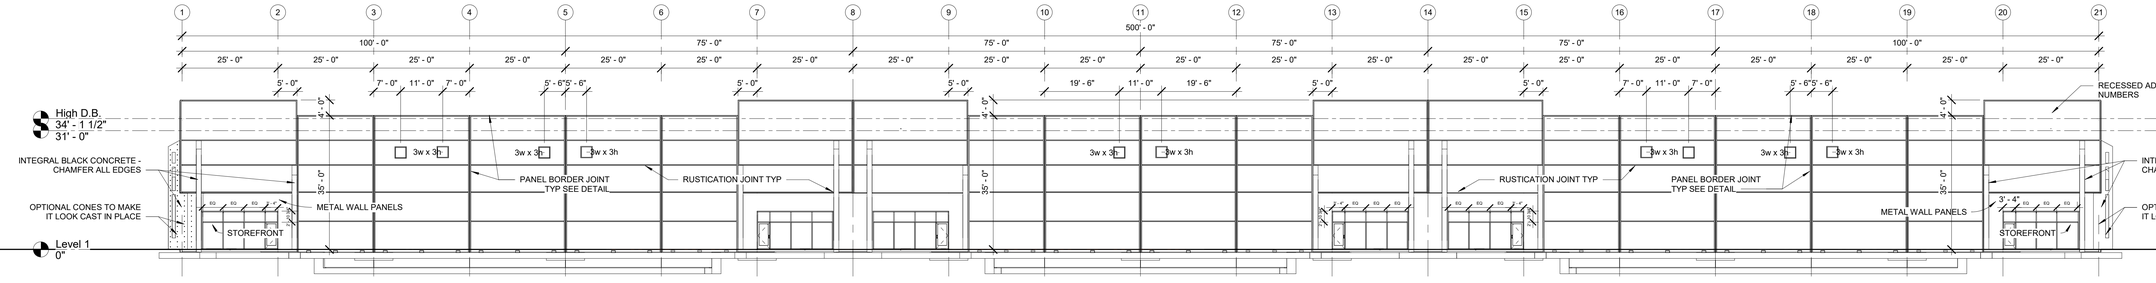

1 South
1/16" = 1'-0"

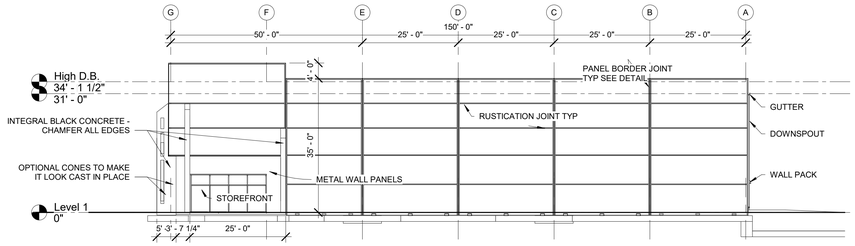

3 East
1/16" = 1'-0"

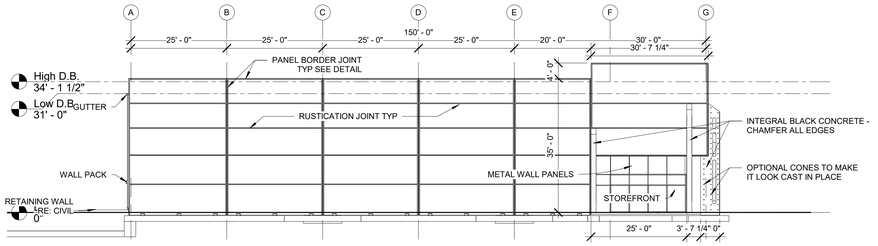

4 West
1/16" = 1'-0"

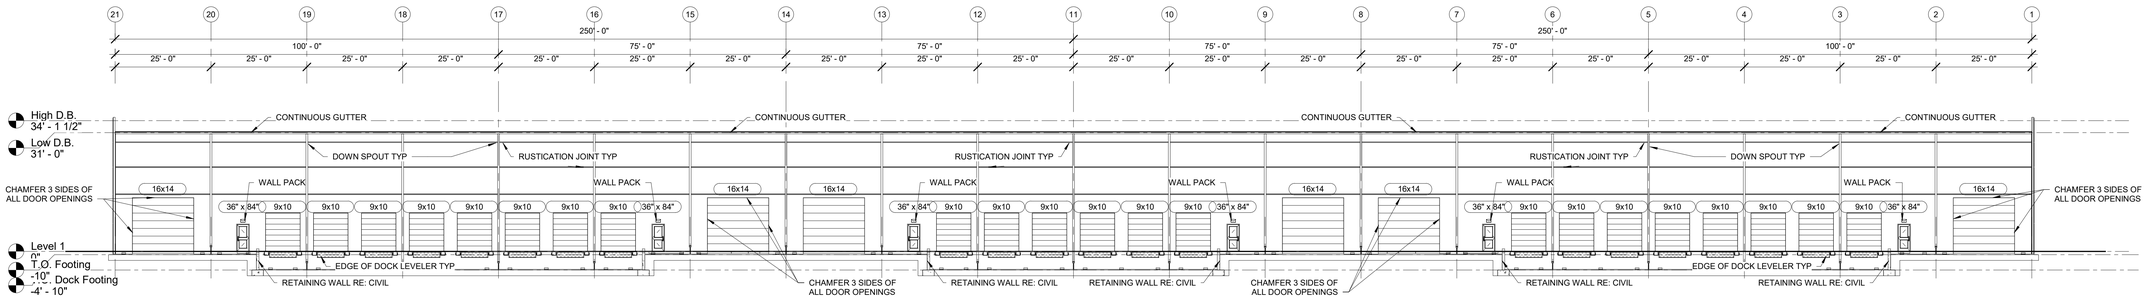

2 North
1/16" = 1'-0"

No.	Description	Date

Van Hoose Construction
General Contractors . Construction Managers

Construction Manager:
VanHoose Construction
101 NE 70th St,
Oklahoma City, OK 7310
(405) 848-0415

Civil Engineer:
Johnson & Associates
1 E Sheridan Ave Suite 200,
Oklahoma City, OK 73104
(405) 235-8075

Structural Engineer (Foundations):
TBD
Address,
City, State Zip
Phone #

Structural Engineer (Frame/Envelope):
TBD
Address,
City, State Zip
Phone #

Mechanical / Electrical Engineer:
TBD
Address,
City, State Zip
Phone #

25th and Meridian Business Park, Bldg 2

ELEVATIONS

Project Number	Project Number
Date	Issue Date
Drawn By	Author
Checked By	Checker

A4

Scale 1/16" = 1'-0"

3/23/2021 7:38:56 AM

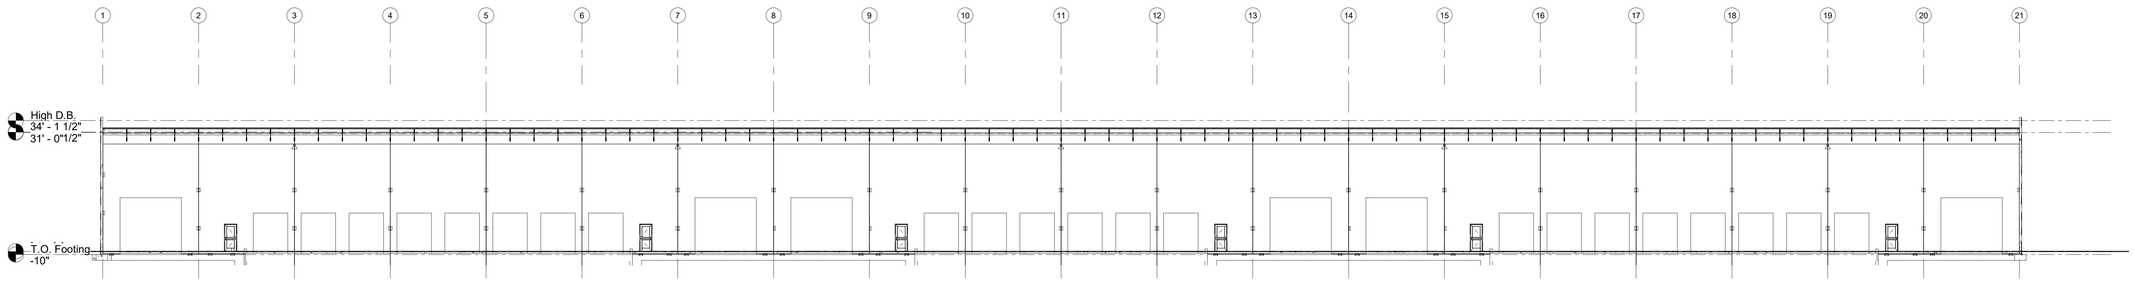

4 Section Looking North
1/16" = 1'-0"

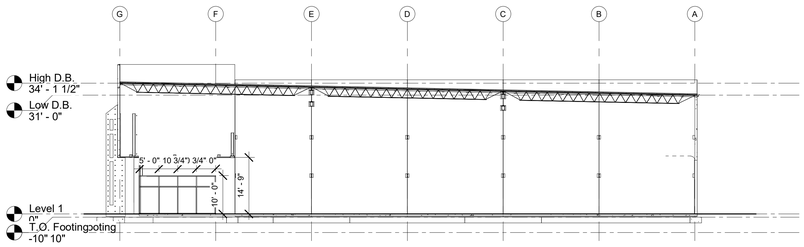

1 Section Looking West
1/16" = 1'-0"

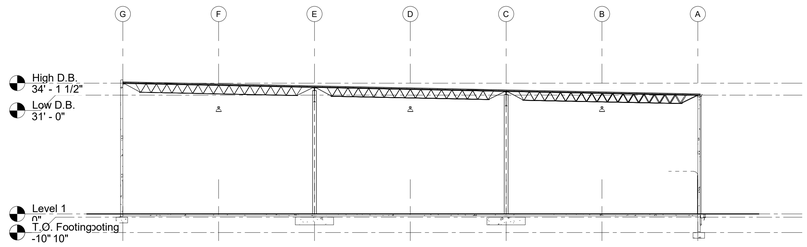

3 Section Looking West @ Centerline
1/16" = 1'-0"

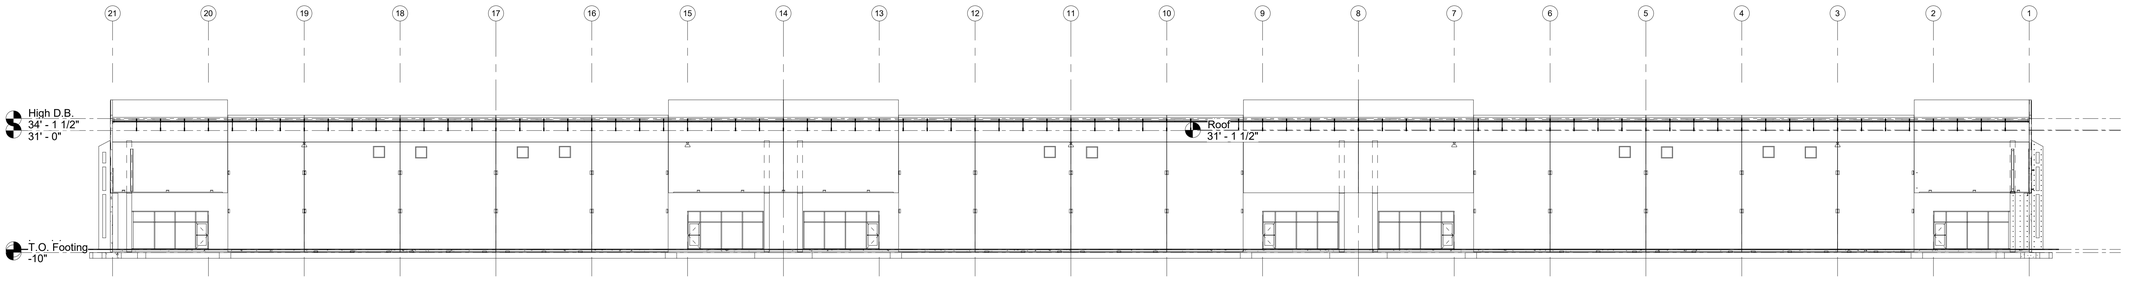

2 Section Looking South
1/16" = 1'-0"

Van Hoose Construction
General Contractors . Construction Managers

Construction Manager:
VanHoose Construction
101 NE 70th St,
Oklahoma City, OK 7310
(405) 848-0415

Civil Engineer:
Johnson & Associates
1 E Sheridan Ave Suite 200,
Oklahoma City, OK 73104
(405) 235-8075

Structural Engineer (Foundations):
TBD
Address,
City, State Zip
Phone #

Structural Engineer (Frame/Envelope):
TBD
Address,
City, State Zip
Phone #

Mechanical / Electrical Engineer:
TBD
Address,
City, State Zip
Phone #

No.	Description	Date

25th and Meridian Business Park, Bldg 2

BUILDING SECTIONS

Project Number	Project Number
Date	Issue Date
Drawn By	Author
Checked By	Checker

A6

Scale 1/16" = 1'-0"

3/23/2021 7:39:03 AM

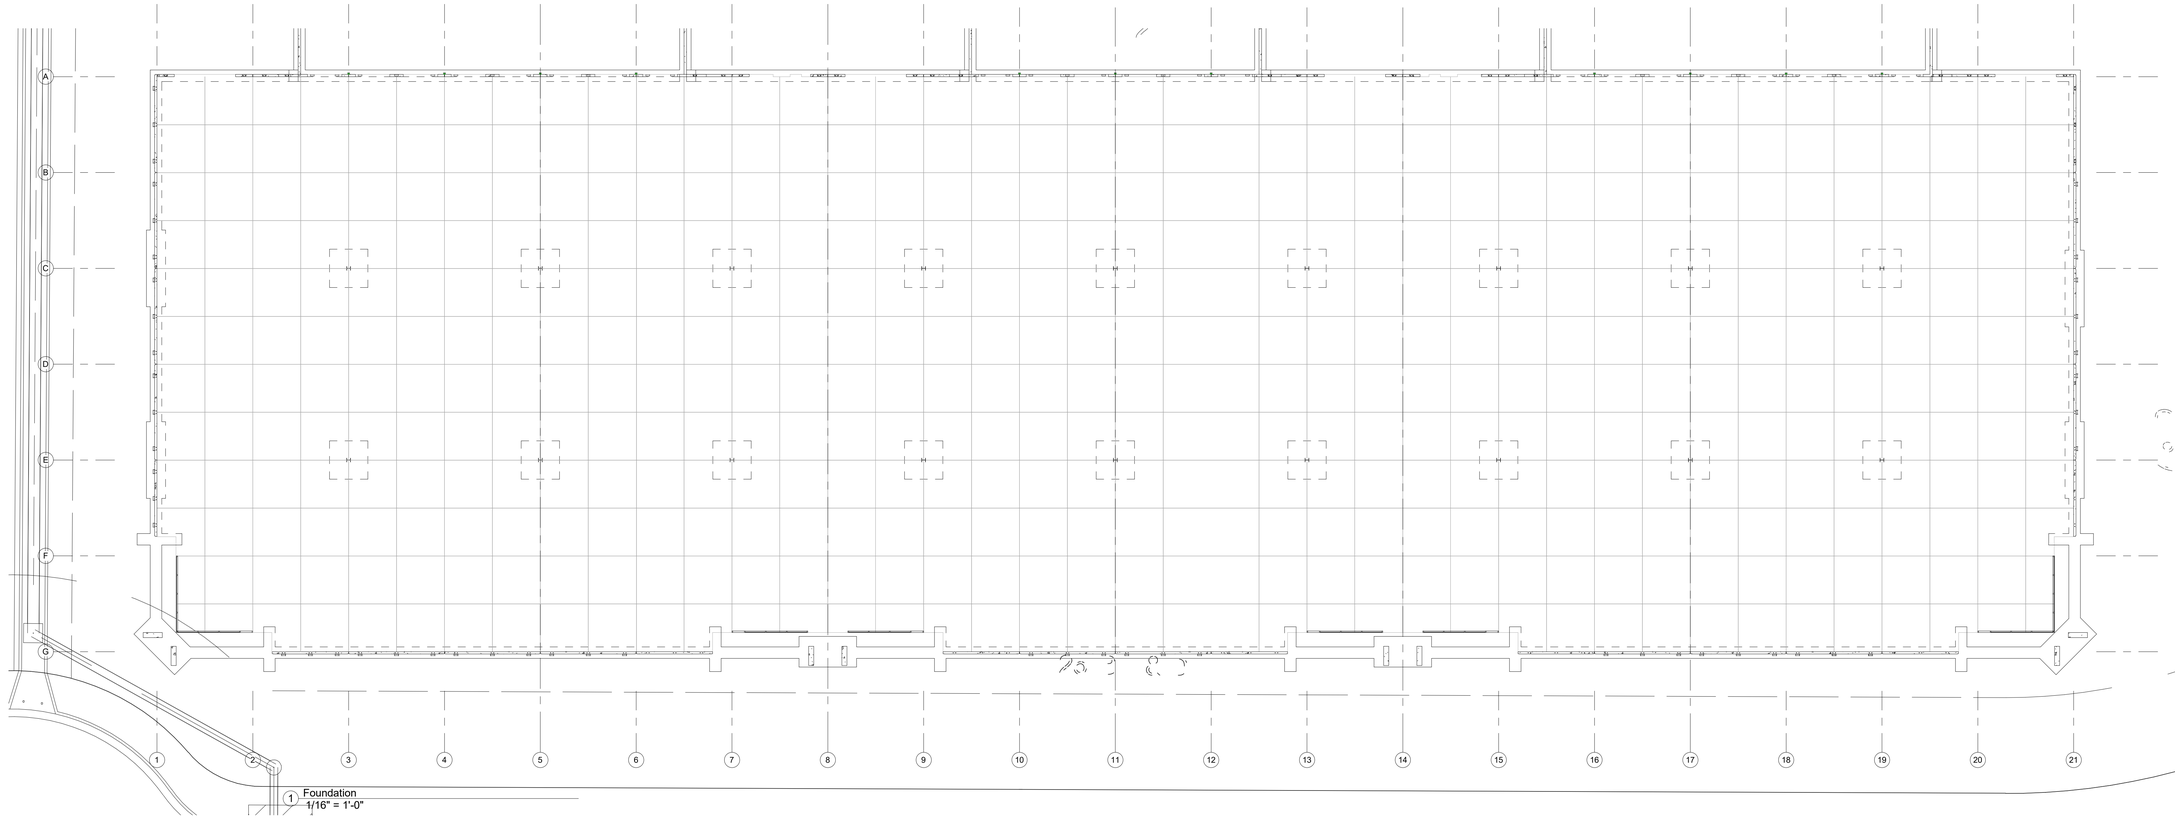

1 Foundation
1/16" = 1'-0"

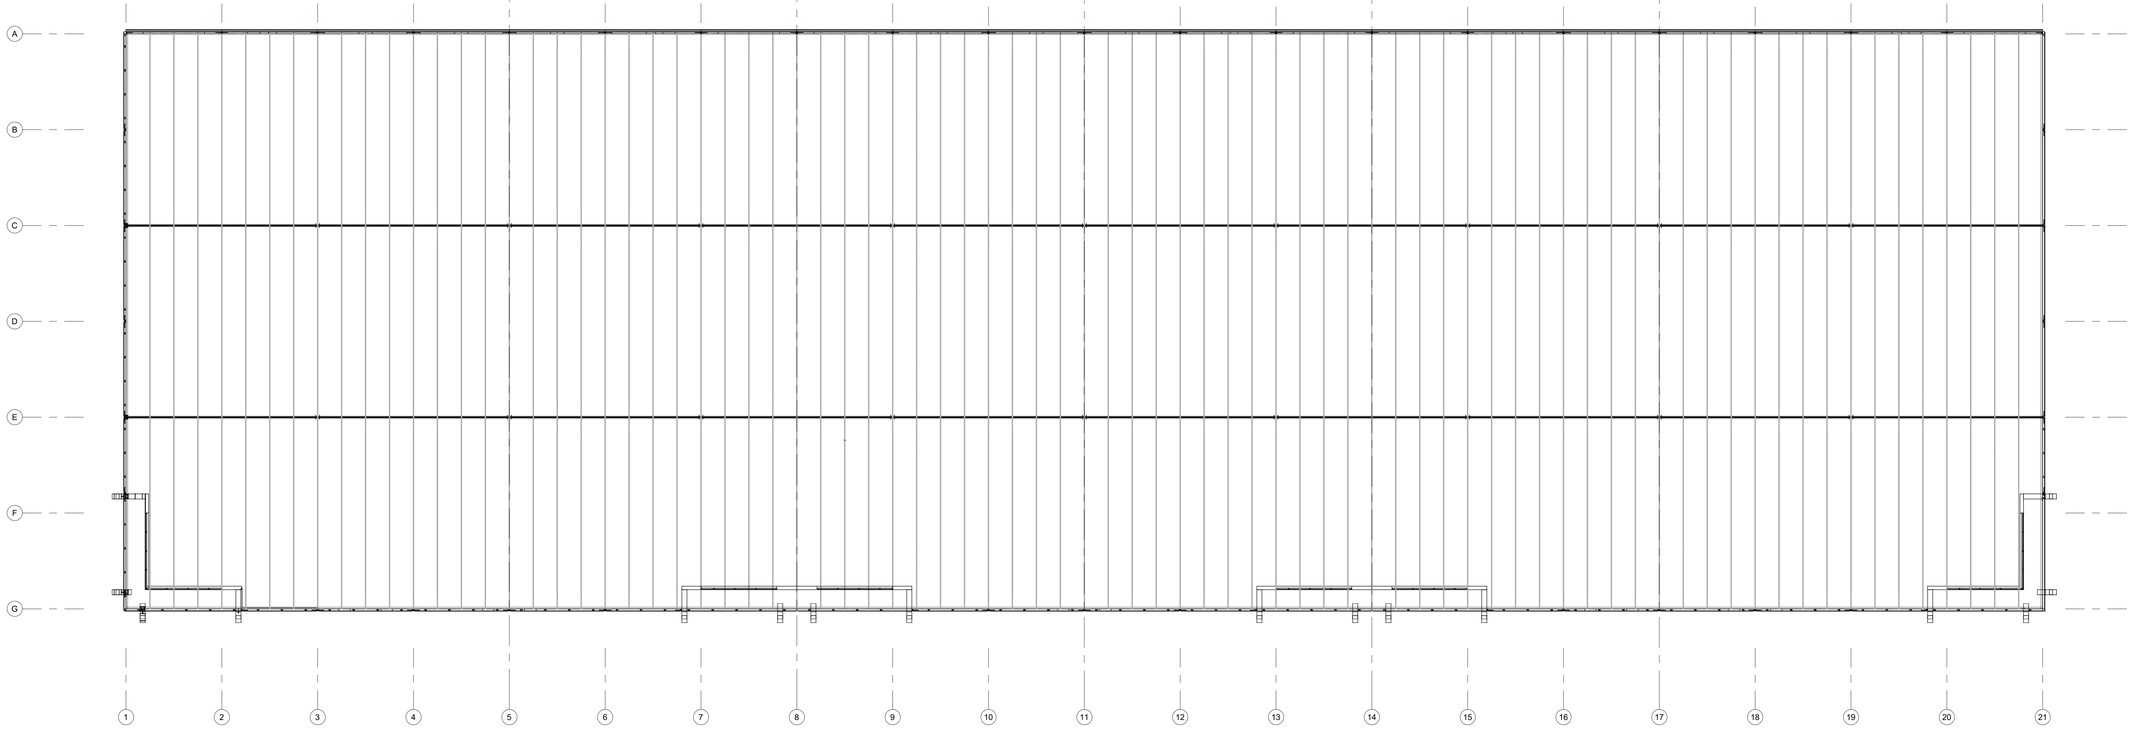

2 Roof Framing
1/16" = 1'-0"

Van Hoose Construction
General Contractors . Construction Managers

Construction Manager:
VanHoose Construction
101 NE 70th St,
Oklahoma City, OK 7310
(405) 848-0415

Civil Engineer:
Johnson & Associates
1 E Sheridan Ave Suite 200,
Oklahoma City, OK 73104
(405) 235-8075

Structural Engineer (Foundations):
TBD
Address,
City, State Zip
Phone #

Structural Engineer (Frame/Envelope):
TBD
Address,
City, State Zip
Phone #

Mechanical / Electrical Engineer:
TBD
Address,
City, State Zip
Phone #

No.	Description	Date

25th and Meridian Business Park, Bldg 2

STRUCTURAL PLANS

Project Number	Project Number
Date	Issue Date
Drawn By	Author
Checked By	Checker

S0

Scale 1/16" = 1'-0"

3/23/2021 7:39:05 AM