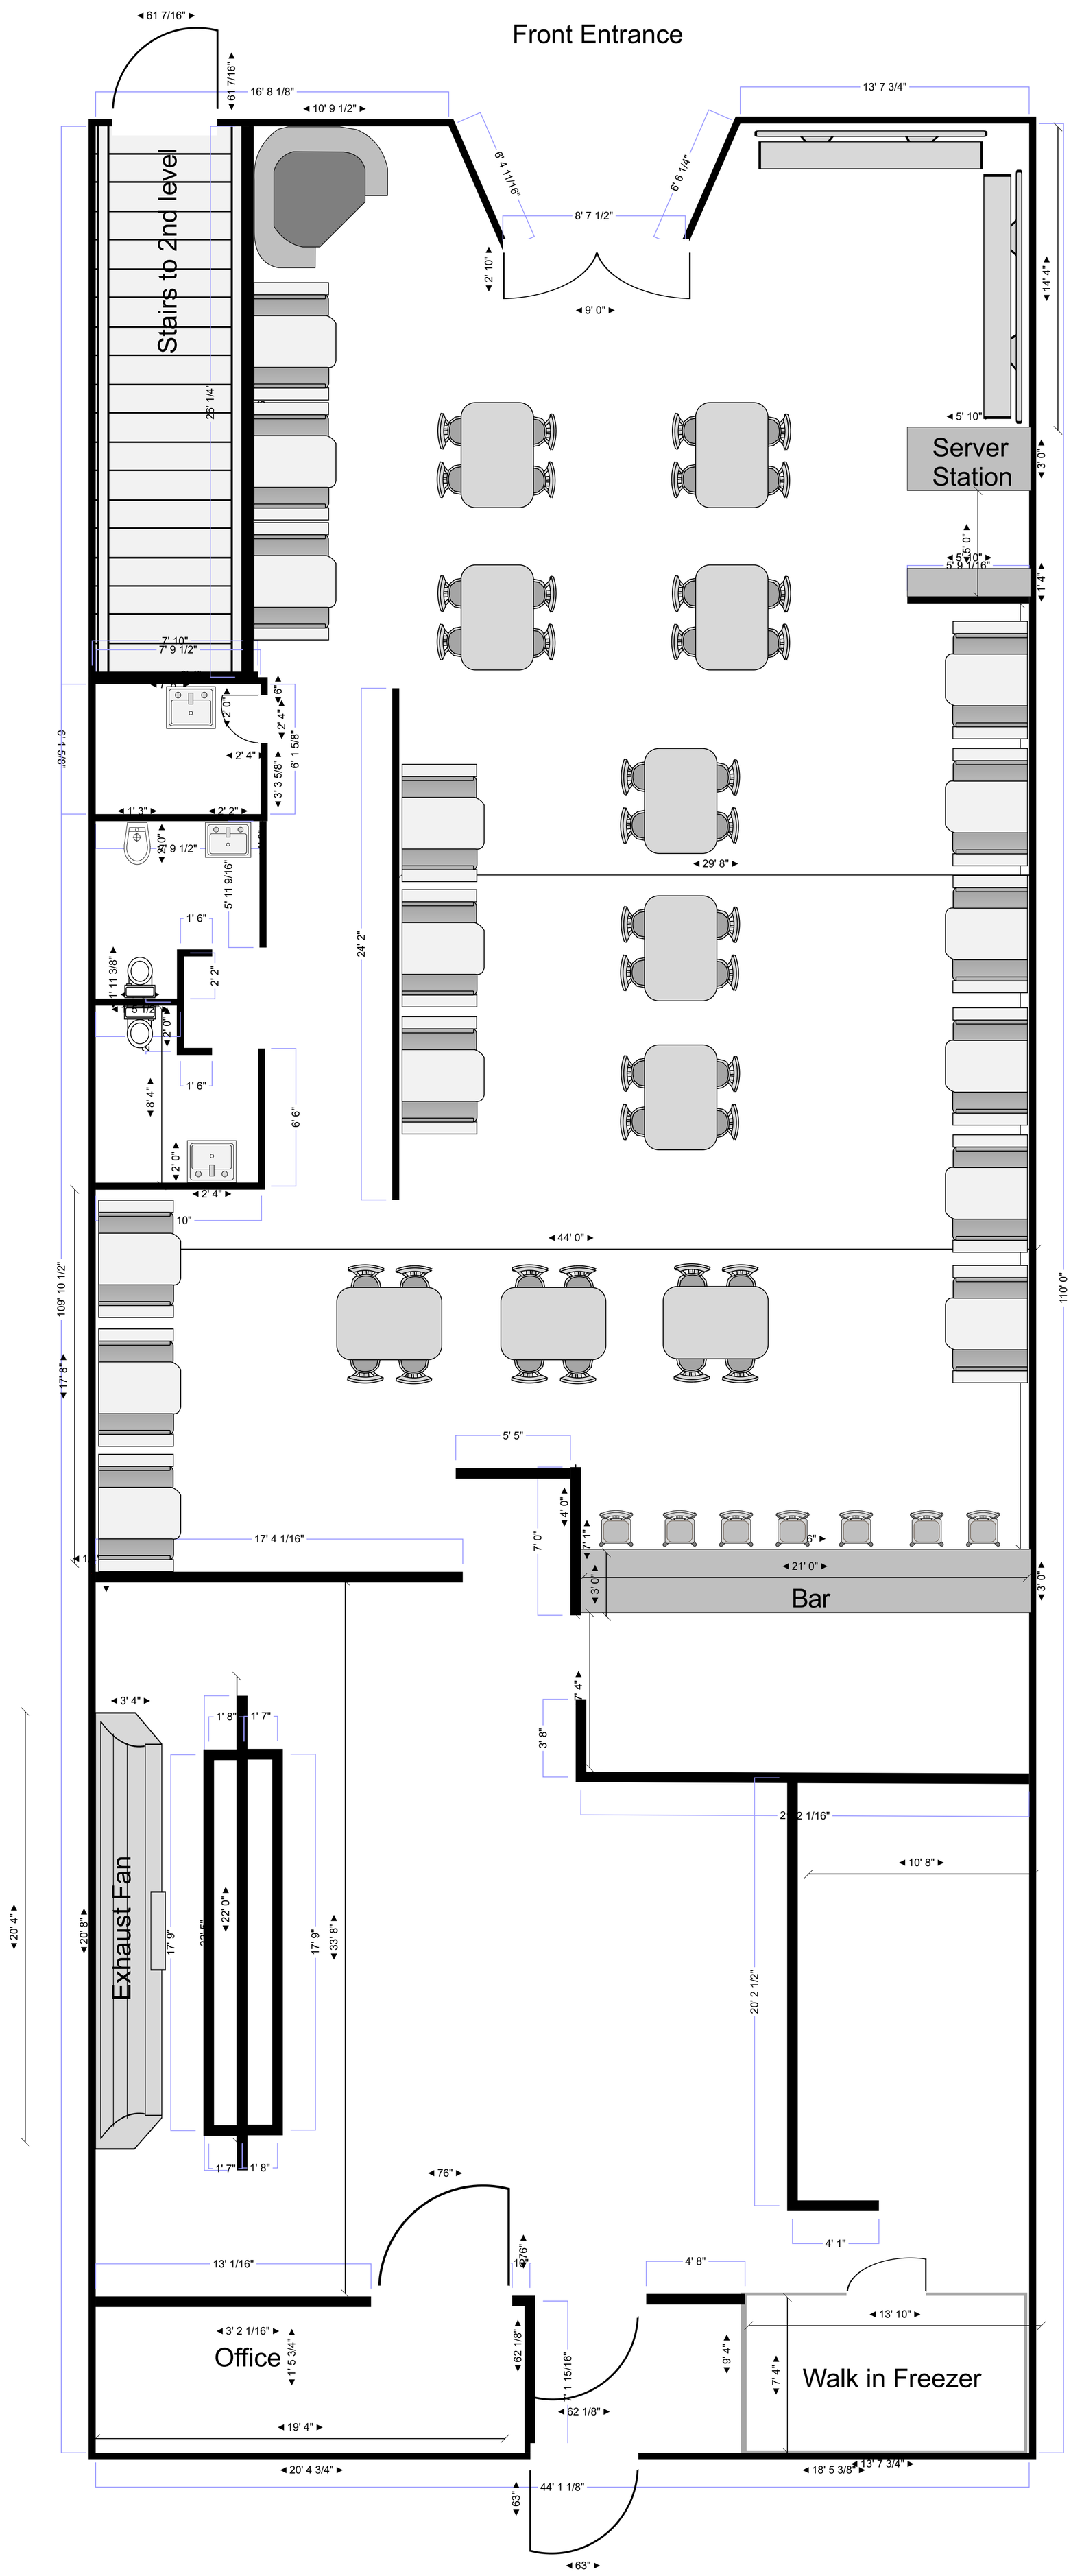

Site: 9910 Administration Sq.	Drawing: 801506	Project: 0000416	Drawn: Name	Notes:	Acme Builders Corp 1234 Oak Road Yorktown, NY 10598
Title: 1st Floor Office Remodel	Scale: 1/4":1'0"	Date: 01/30/2017	Rev: A		