SOUTHWEST QUARTER
OF THE NORTHWEST QUARTER
SECTION 32
TOWNSHIP 18 NORTH
RANGE 06 EAST
FALL CREEK TOWNSHIP
CITY OF FISHERS
HAMILTON COUNTY

N

0 30' 60'
SCALE: 1" = 30'

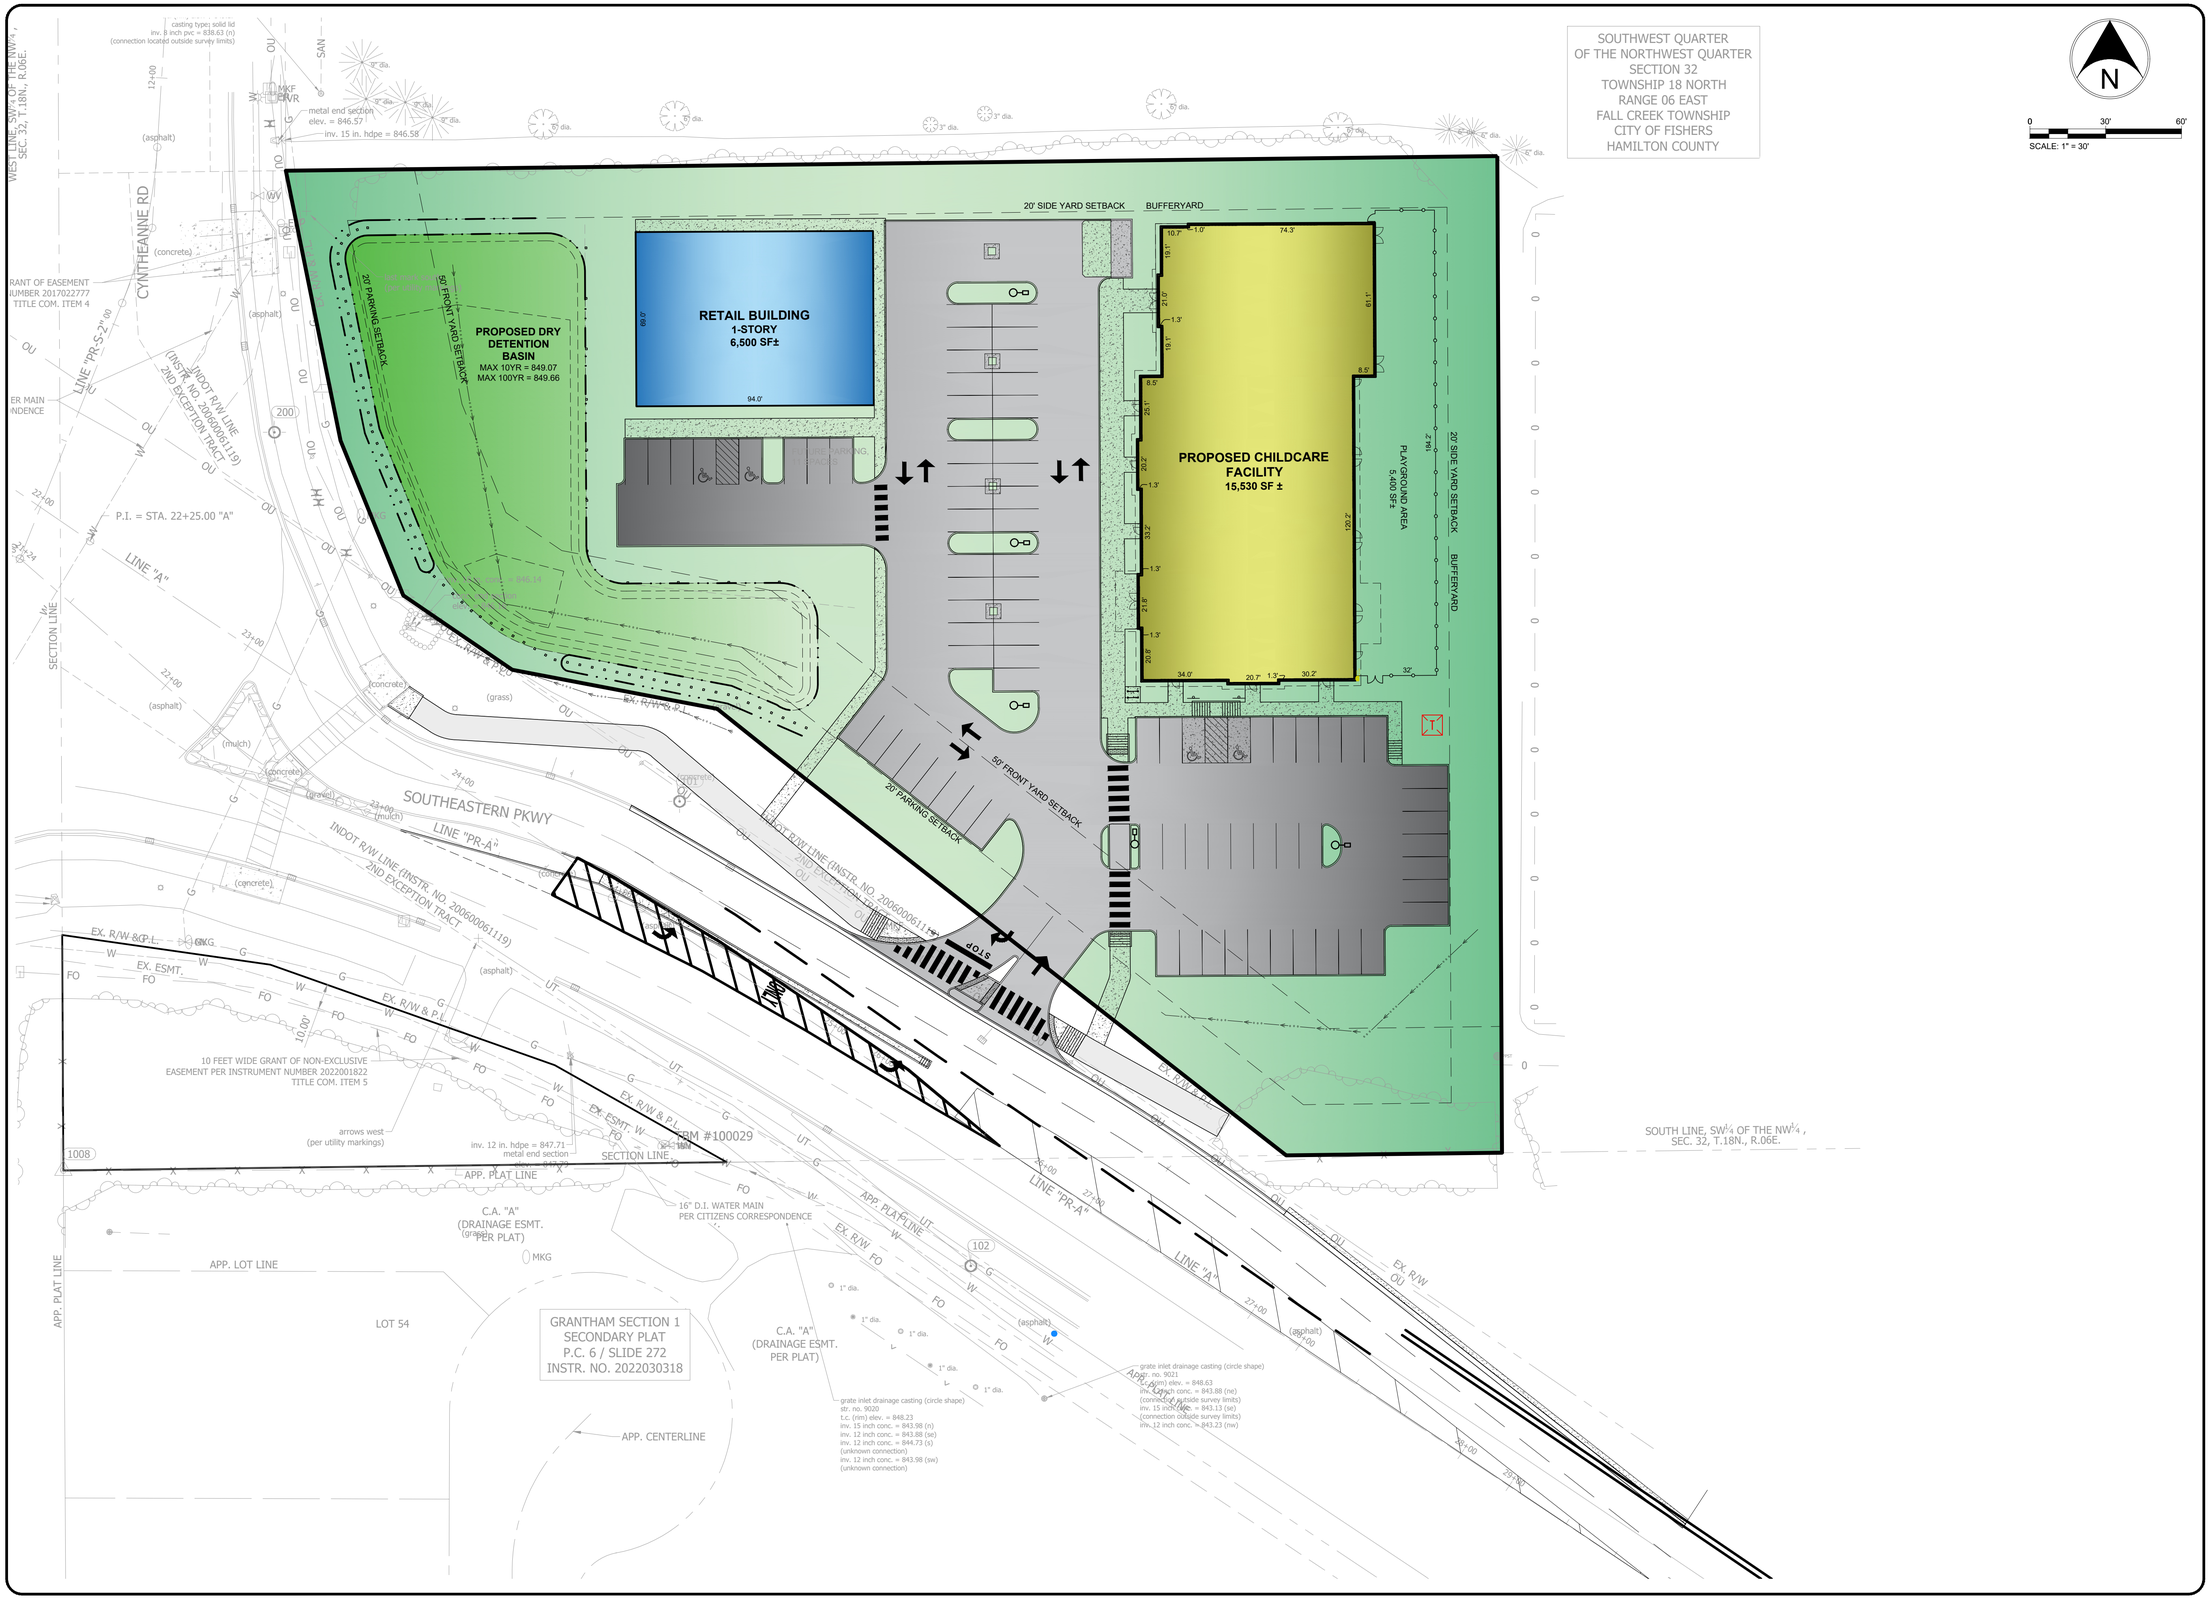

FRITZ
ENGINEERING SERVICES
14020 MISSISSINEWA DRIVE
CARMEL, INDIANA 46033
P: 317.324.8695 F: 317.324.8717
www.Fritz-Eng.com

REVISIONS AND ISSUES	DATE	BY

GENERAL NOTES / LEGEND:

"IT'S THE LAW"
811
Know what's below.
Call before you dig.
2 WORKING DAYS BEFORE YOU DIG.

PROJECT:

ALPHABET ACADEMY CHILDCARE

PROJECT LOCATION:
15836 SOUTHEASTERN PKWY.
FISHERS, INDIANA 46040
HAMILTON COUNTY

SECTION, TOWNSHIP, RANGE:
NW ¼, S32, T18N, R3E

CLIENT:
ROCKY PROPERTIES, LLC
11000 E. 116TH STREET
FISHERS, IN 46038

PLAN DATE: 11/24/2025

DESIGN:	CHECK:	DRAWN:
AF	AF	KG

PROJECT NO. 2507003

SHEET NAME
CONCEPTUAL SITE PLAN

SHEET NO.
EXH-1

© 2026 FRITZ ENGINEERING SERVICES, LLC

PRINTED BY: Andrew Fritz
DATE: 5/20/2026 11:17 AM
SHEET SIZE: 24" x 36" (ARCH D)
FILE NAME: P:\2025\2507003 - ALPHABET ACADEMY FISHERS\CIVIL\PLANS\REF BASE\ALT LAYOUT.DWG, LAYOUT: Layout1