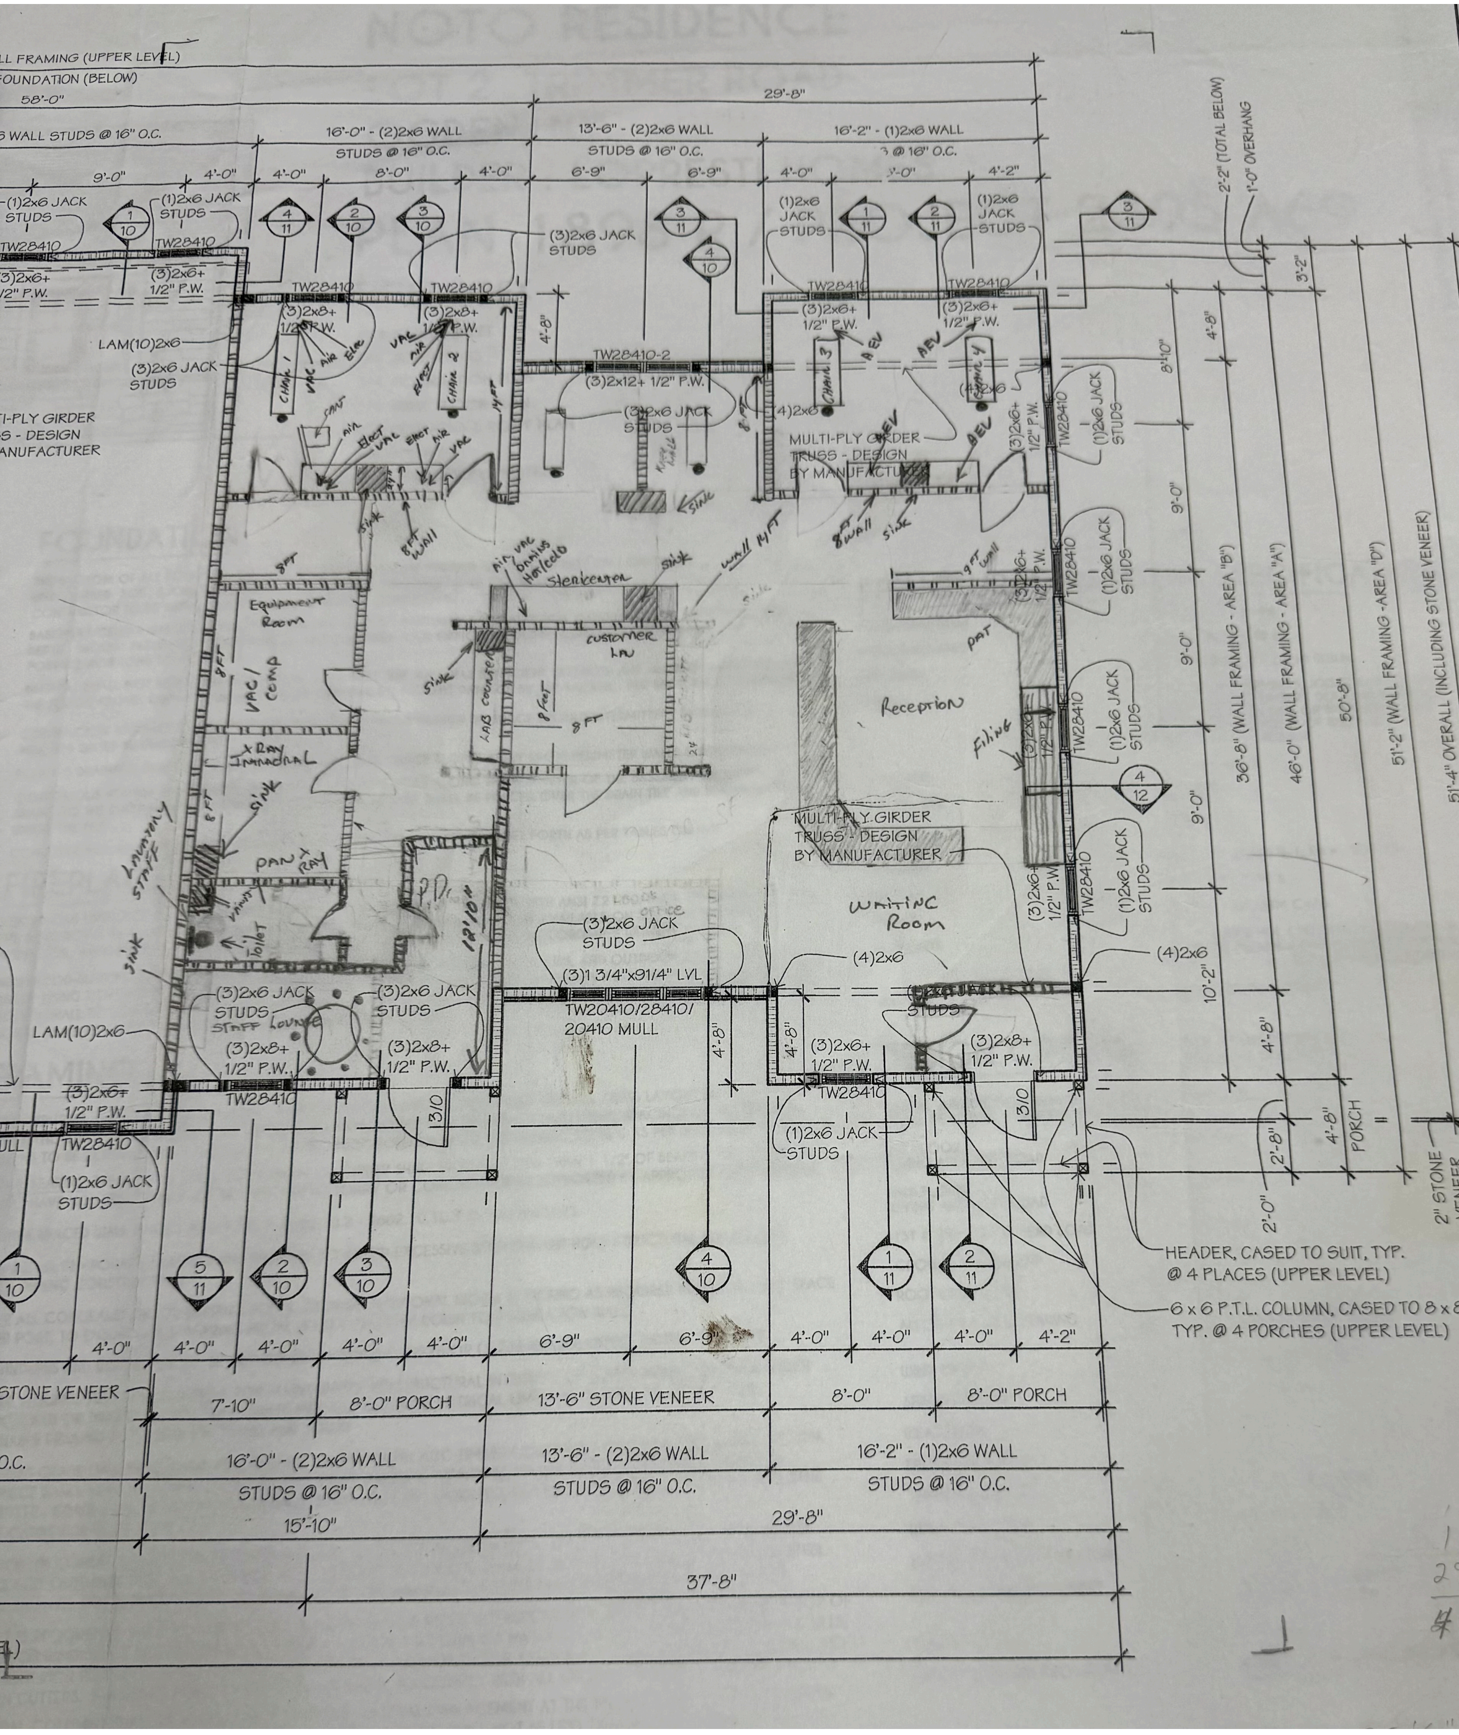

LL FRAMING (UPPER LEVEL)
FOUNDATION (BELOW)
58'-0"
29'-8"
S WALL STUDS @ 16" O.C.
16'-0" - (2)2x6 WALL
STUDS @ 16" O.C.
13'-6" - (2)2x6 WALL
STUDS @ 16" O.C.
16'-2" - (1)2x6 WALL
S @ 16" O.C.
9'-0"
4'-0"
4'-0"
8'-0"
4'-0"
6'-9"
6'-9"
4'-0"
9'-0"
4'-2"
(1)2x6 JACK STUDS
(1)2x6 JACK STUDS
1/10
4/11
2/10
3/10
3/11
4/10
1/11
2/11
3/11
(1)2x6 JACK STUDS
(1)2x6 JACK STUDS
(3)2x6 JACK STUDS
TW28410
TW28410
TW28410
TW28410
TW28410
TW28410
(3)2x6+ 1/2" P.W.
(3)2x6+ 1/2" P.W.
(3)2x8+ 1/2" P.W.
(3)2x8+ 1/2" P.W.
(3)2x6+ 1/2" P.W.
(3)2x6+ 1/2" P.W.
LAM(10)2x6
(3)2x6 JACK STUDS
TI-PLY GIRDER
S - DESIGN
ANUFACTURER
2'-2" (TOTAL BELOW)
1'-0" OVERHANG
3'-2"
4'-8"
8'10"
4'-8"
TW28410-2
(3)2x12+ 1/2" P.W.
(3)2x6 JACK STUDS
(4)2x6
(4)2x6
MULTI-PLY GIRDER TRUSS - DESIGN BY MANUFACTURER
Chair 1
Chair 2
Chair 3
Chair 4
VAC
AIR
Elec
VAC
AIR
Elect
CAN
AIR
Elect
VAC
Elect
AIR
VAC
14FT
AEV
AEV
AEV
AEV
Knee wall
8FT
Sink
Sink
8FT Wall
8FT Wall
Sink
Wall 14FT
Air vac drains Hot/cold
Stericenter
Sink
Sink
8FT
9FT Wall
(3)2x6+ 1/2" P.W.
TW28410
(1)2x6 JACK STUDS
9'-0"
Equipment Room
PAT
8FT
VAC / Comp
Customer Lav
Sink
Lab counter
8 Feet
8FT
Reception
(3)2x6+ 1/2" P.W.
TW28410
(1)2x6 JACK STUDS
9'-0"
36'-8" (WALL FRAMING - AREA "B")
46'-0" (WALL FRAMING - AREA "A")
50'-8"
51'-2" (WALL FRAMING -AREA "D")
51'-4" OVERALL (INCLUDING STONE VENEER)
53'-10"
Filing
4/12
X Ray Intraoral
8FT
Sink
Laundry Staff
MULTI-PLY GIRDER TRUSS - DESIGN BY MANUFACTURER
Pan X Ray
P.D.
Vanity
Toilet
12'10"
Office
Waiting Room
(3)2x6+ 1/2" P.W.
TW28410
(1)2x6 JACK STUDS
9'-0"
Sink
(3)2x6 JACK STUDS
(3)1 3/4"x91/4" LVL
TW20410/28410/ 20410 MULL
(4)2x6
(4)2x6
10'-2"
(3)2x6 JACK STUDS
Staff Lounge
(3)2x6 JACK STUDS
(1)2x6 JACK STUDS
LAM(10)2x6
(3)2x8+ 1/2" P.W.
(3)2x8+ 1/2" P.W.
TW28410
4'-8"
4'-8"
(3)2x6+ 1/2" P.W.
(3)2x8+ 1/2" P.W.
TW28410
3/0
3/0
(3)2x6+ 1/2" P.W.
ULL
TW28410
(1)2x6 JACK STUDS
(1)2x6 JACK STUDS
4'-8"
2'-8"
4'-8"
PORCH
2'-0"
2" STONE VENEER
2'-6"
HEADER, CASED TO SUIT, TYP. @ 4 PLACES (UPPER LEVEL)
6 x 6 P.T.L. COLUMN, CASED TO 8 x 8, TYP. @ 4 PORCHES (UPPER LEVEL)
1/10
5/11
2/10
3/10
4/10
1/11
2/11
4'-0"
4'-0"
4'-0"
4'-0"
4'-0"
6'-9"
6'-9"
4'-0"
4'-0"
4'-0"
4'-2"
STONE VENEER
7'-10"
8'-0" PORCH
13'-6" STONE VENEER
8'-0"
8'-0" PORCH
O.C.
16'-0" - (2)2x6 WALL
STUDS @ 16" O.C.
13'-6" - (2)2x6 WALL
STUDS @ 16" O.C.
16'-2" - (1)2x6 WALL
STUDS @ 16" O.C.
15'-10"
29'-8"
37'-8"
15 10
29 8
44 5

REV.	DESCRIPTION	BY	DA
A	CHANGE CONC. BLK. TO CONC.	CRB	11/
B	GEN. REV.	CRB	11/
C	GEN. REV.	CRB	

UPPER LEVEL FLOOR PLAN

architects