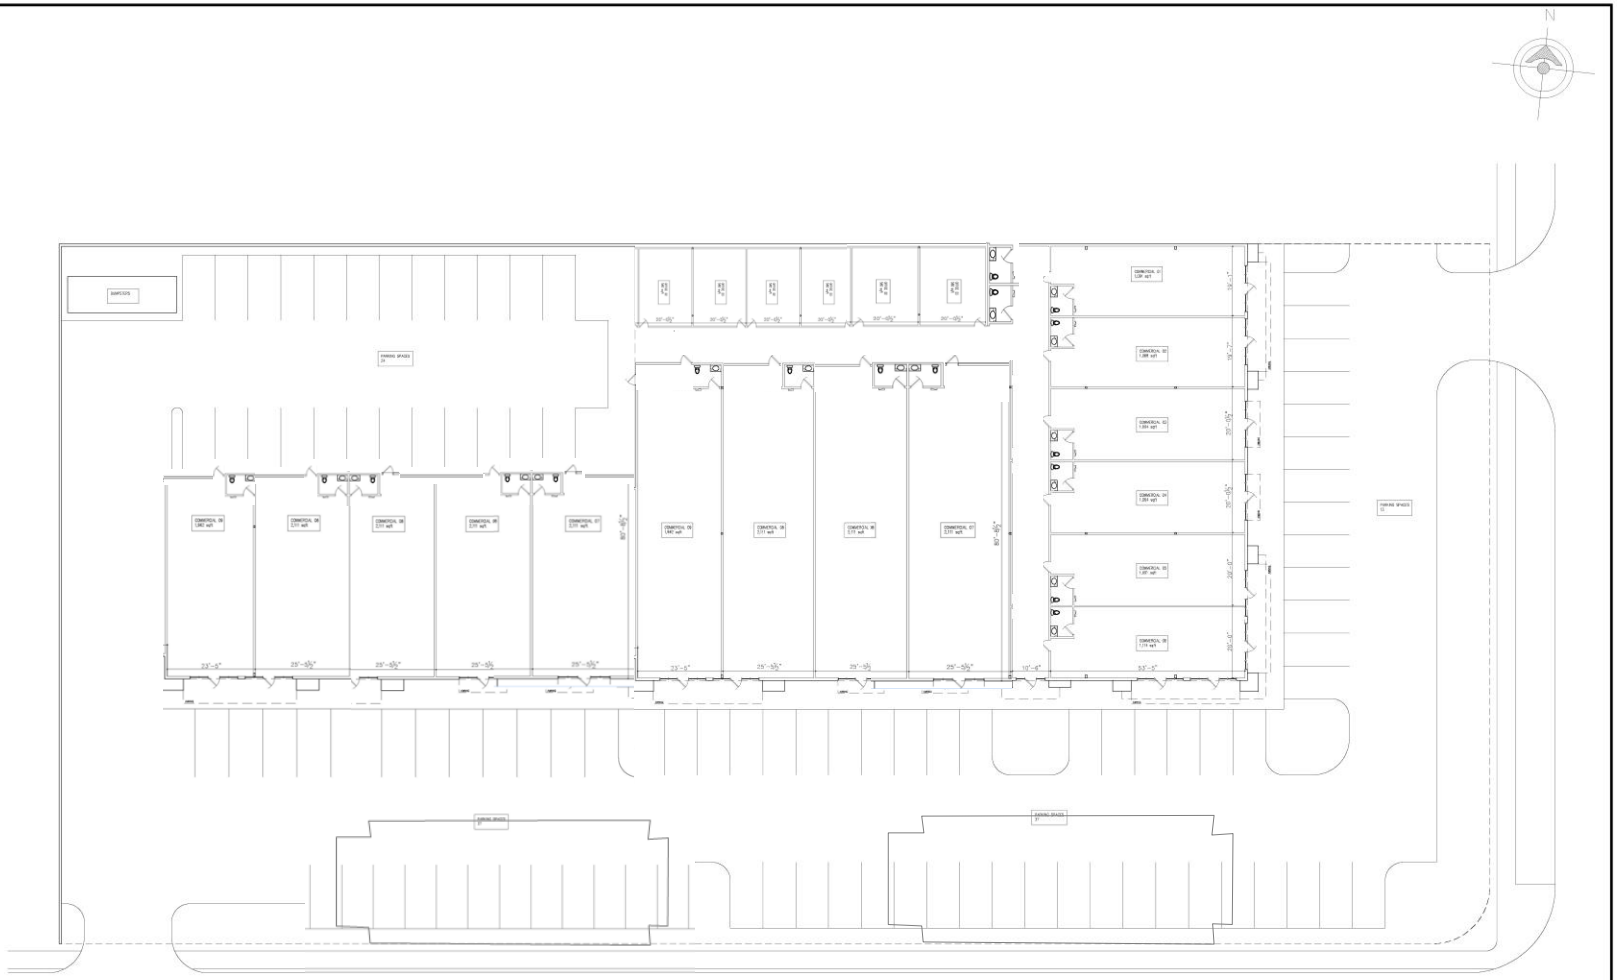

WALL/LINE LEGEND

- EXIST. EXTERIOR WALLS – CINDER BLOCK 8"X8"X16" CMU VERIFY CONSTRUCTION.
- NEW EXTERIOR WALLS – CINDER BLOCK 8"X8"X16" CMU.
- NEW INTERIOR WALLS 2 - 6 STUDS AT 16" O.C. W/5/8" GYP. BOARD EMPY CONSTRUCTION.

Floor Plan
N.T.S.

Sheet No: 2.0

Date: 6/8/17

Revision:

Project: COMMERCIAL

Customer: ERIC STOCKER

Plan: PROPOSED FLOOR PLAN

REMODEL:
COMMERCIAL
BUSINESS & OFFICE
2405 Pat Booker ave
Universal City, TX
2017

THE DRAWINGS ARE PROPERTY OF MK DESIGN STUDIO, LLC. COPYRIGHT © 2017 MK DESIGN STUDIO, LLC. ALL RIGHTS RESERVED. THESE DRAWINGS ARE PROTECTED UNDER COPYRIGHT LAWS. THESE DRAWINGS ARE PROVIDED FOR THE USE OF THE OWNER OF THE PROJECT ONLY. THE OWNER MAY NOT DISTRIBUTE THESE DRAWINGS TO OTHERS OR USE THEM FOR ANY OTHER PROJECT OR PURPOSE WITHOUT THE PERMISSION OF MK DESIGN STUDIO, LLC. THIS PERMISSION MAY BE WITHDRAWN AT ANY TIME.

A WRITTEN DESCRIPTION AND/OR PORTFOLIO OF THE DESIGN OF THE PROJECT MAY BE PROTECTED UNDER COPYRIGHT LAW AND MAY NOT BE DISTRIBUTED OR DISCLOSED TO OTHERS WITHOUT THE PERMISSION OF MK DESIGN STUDIO, LLC. THIS PERMISSION MAY BE WITHDRAWN AT ANY TIME.

DISCLOSURE OF EXISTING WARRANTIES AGAINST THE DESIGN OF THE PROJECT MAY BE REQUIRED BY TEXAS LAW.

MK
design Studio
design + render + construction
Tel. (956) 569 7793
Email: ms.mgarcia@gmail.com
Web: www.mkdesignstudio.com