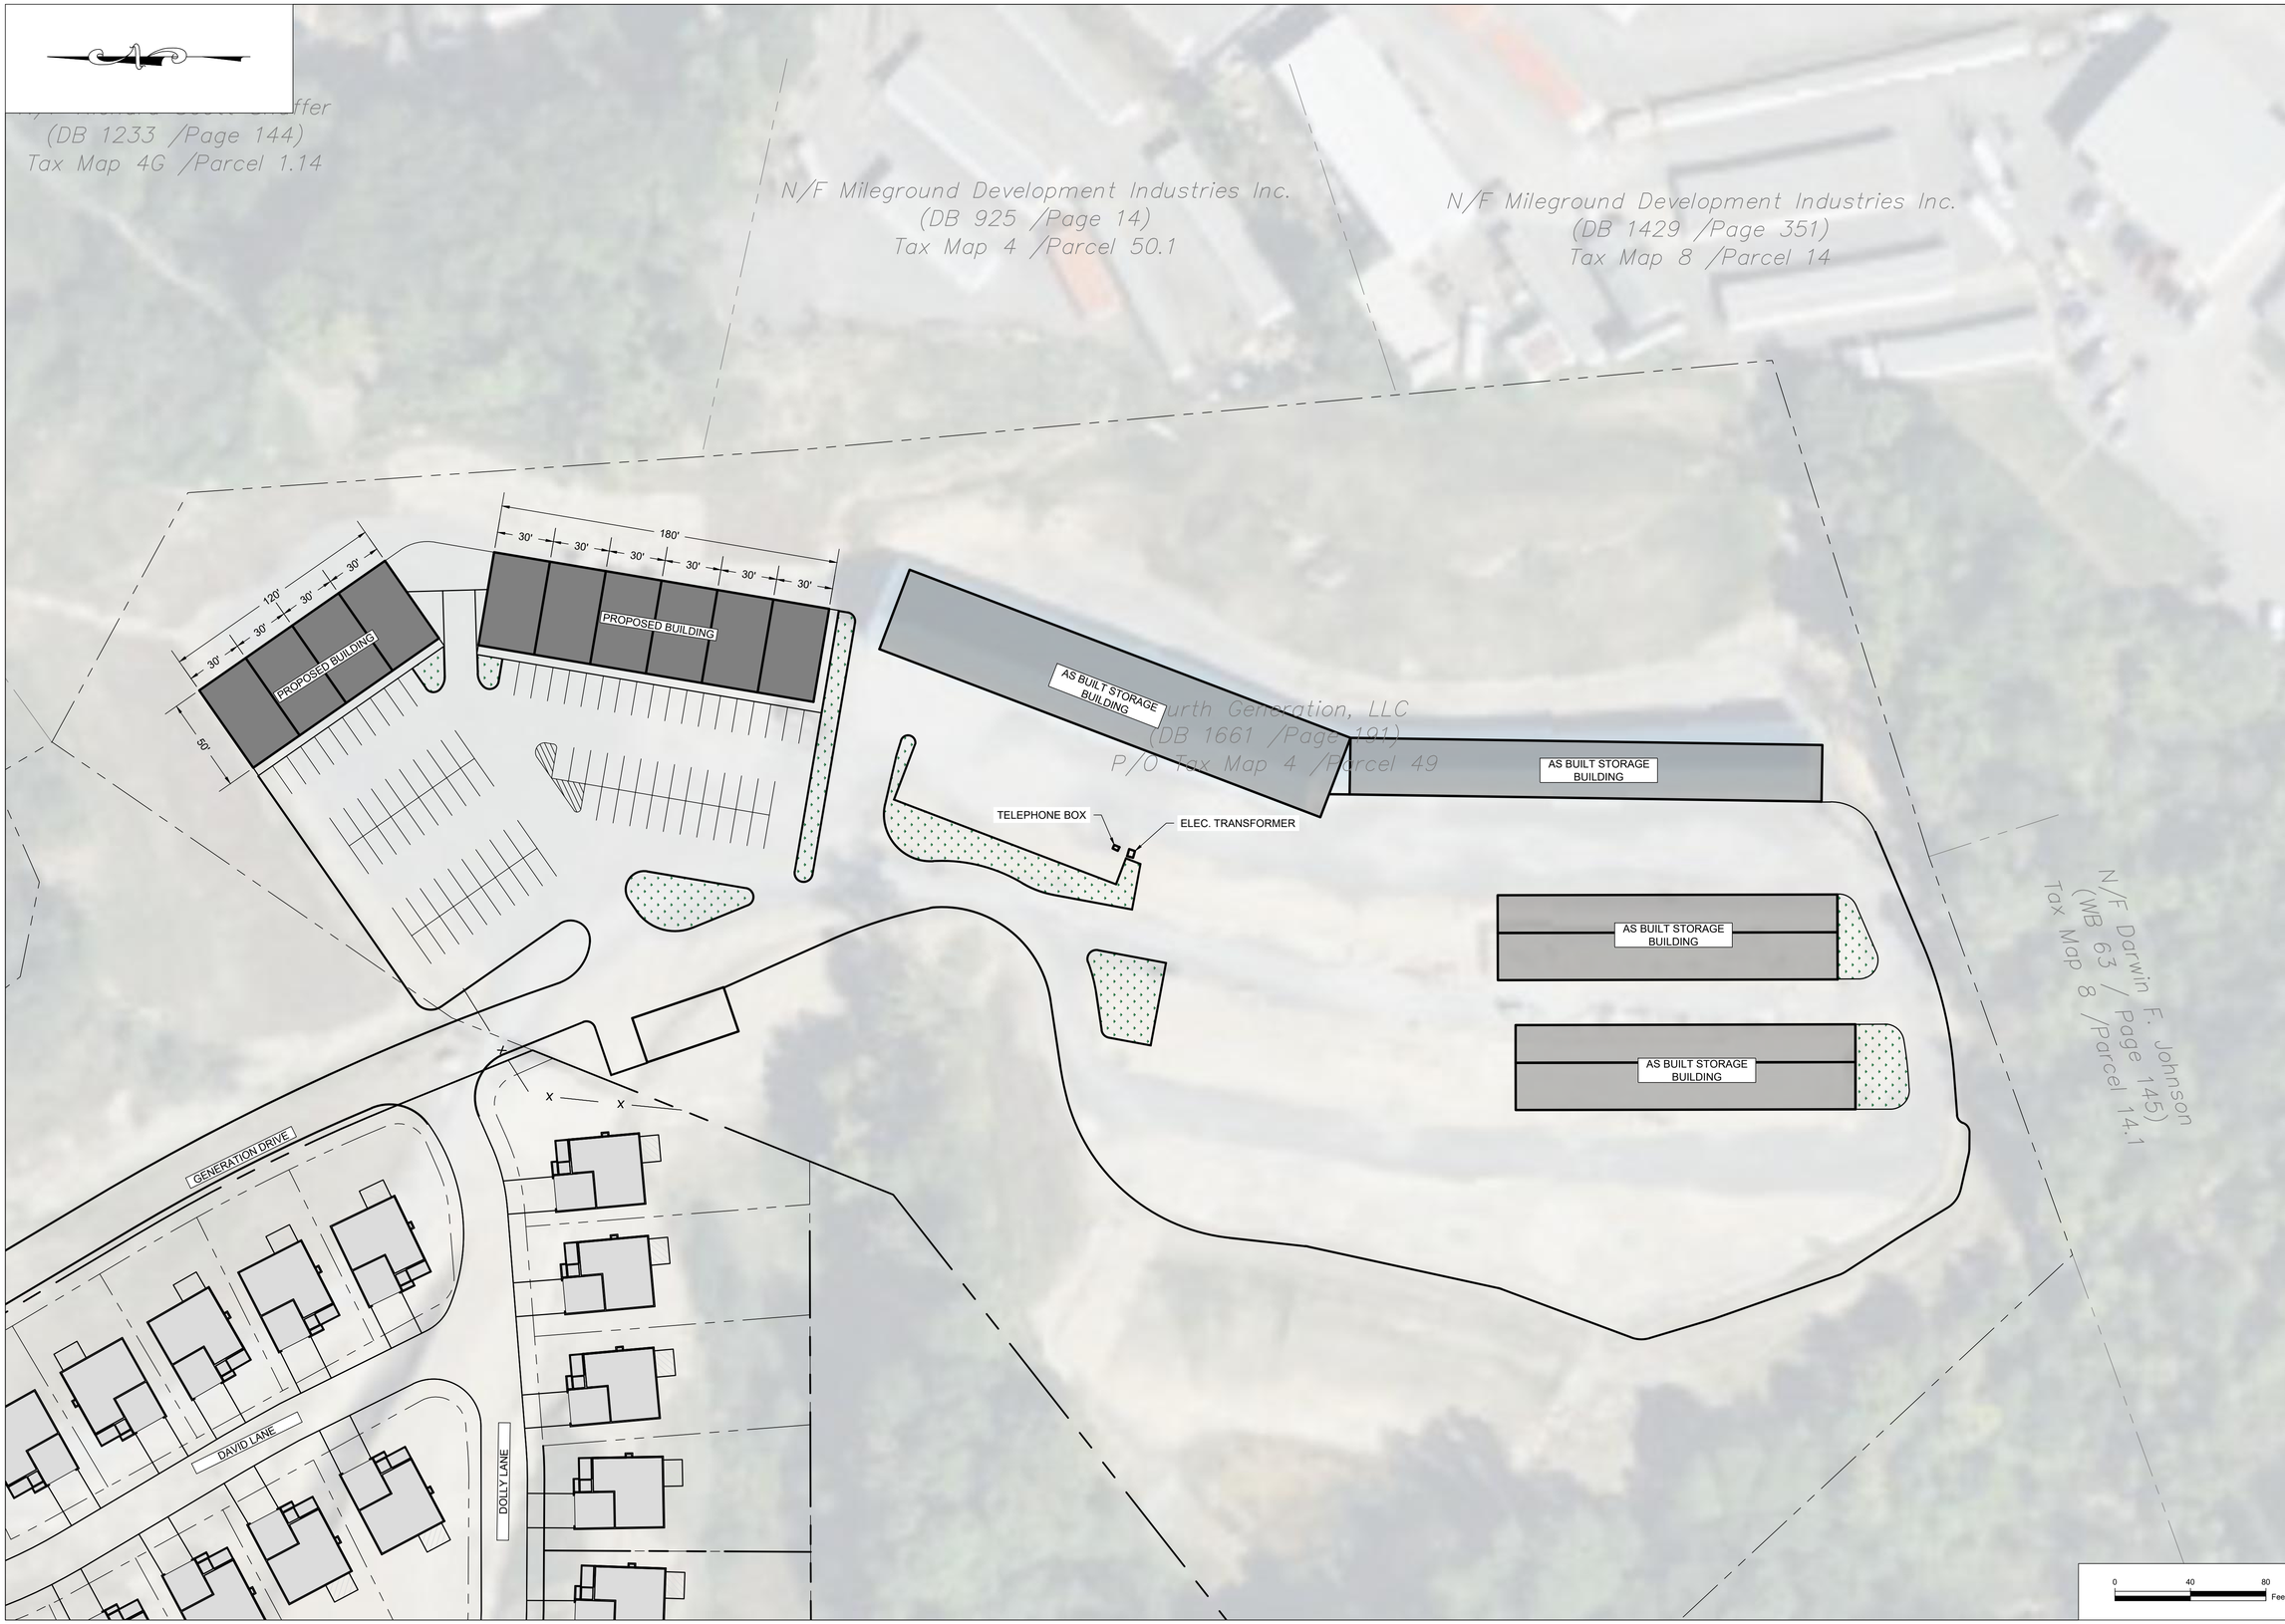

REV. #	DATE	DESCRIPTION	BY

CHEAT ROAD ENGINEERING, INC.

100 HART FIELD ROAD, SUITE 191
MORGANTOWN, WV 26505
PHONE: 304-212-5480

AIRPORT BOULEVARD

MORGANTOWN, WV

PROJECT NO: 18-013-100

DRAWING FILE: 18-126_SITE LAYOUT_STORAGE.DWG

DRAWN BY:

CHECKED BY: S.COPEN

DRAWING SCALE: 1" = 40'

DRAWING DATE: MARCH 8, 2024

SITE PLAN

SHEET NUMBER:

C-200