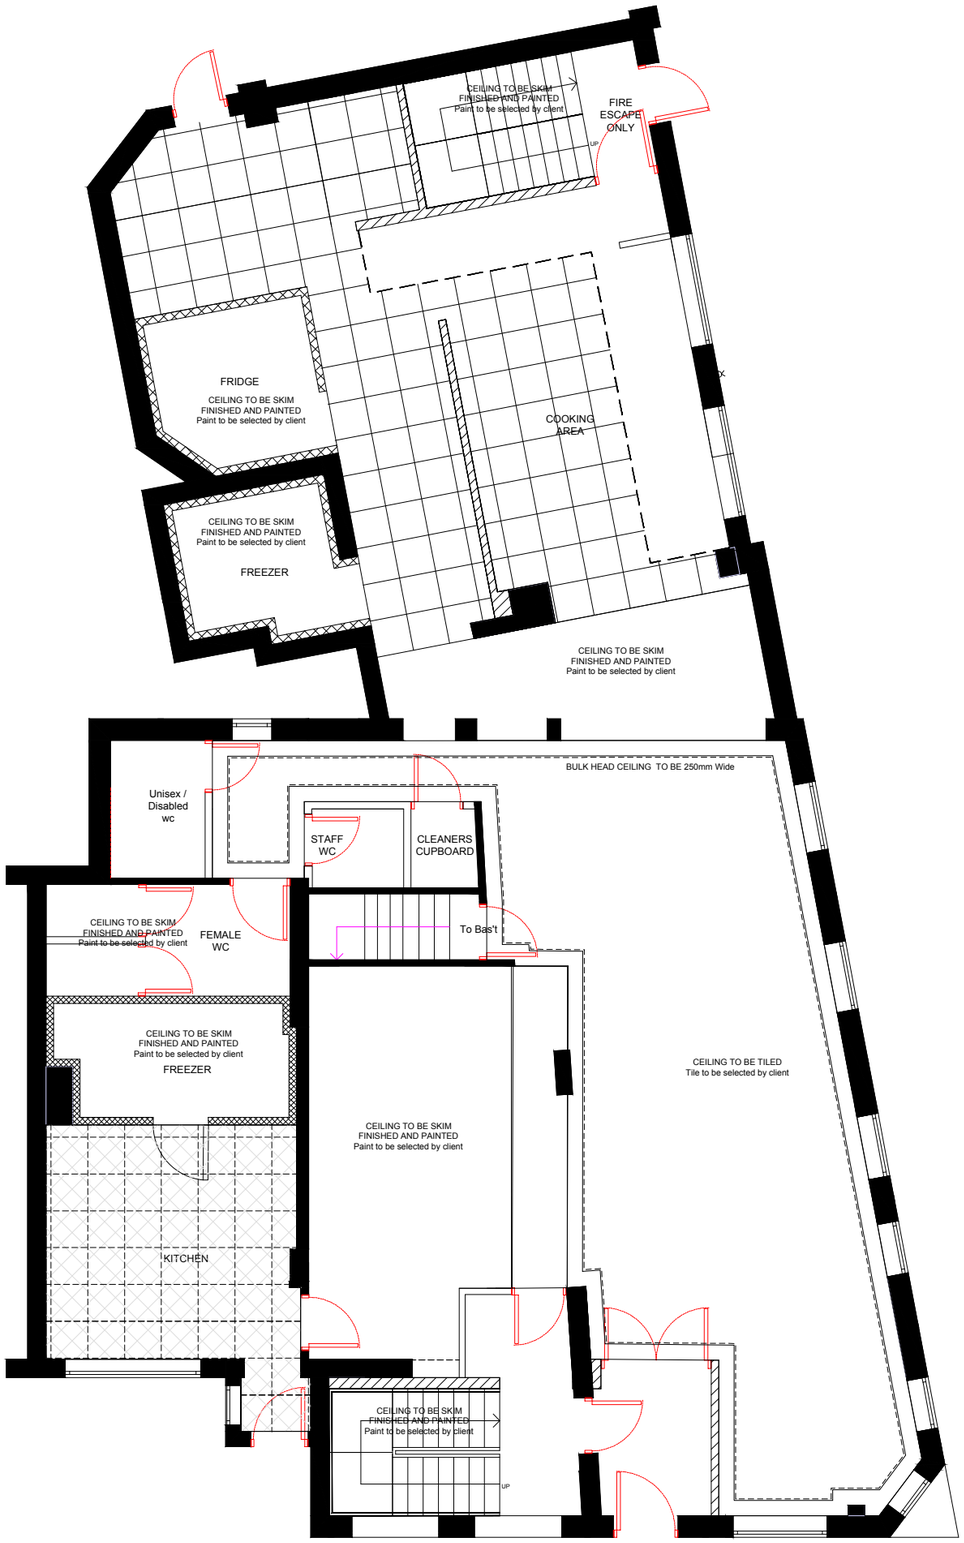

PROPOSED GROUND FLOOR
CEILING LAYOUT

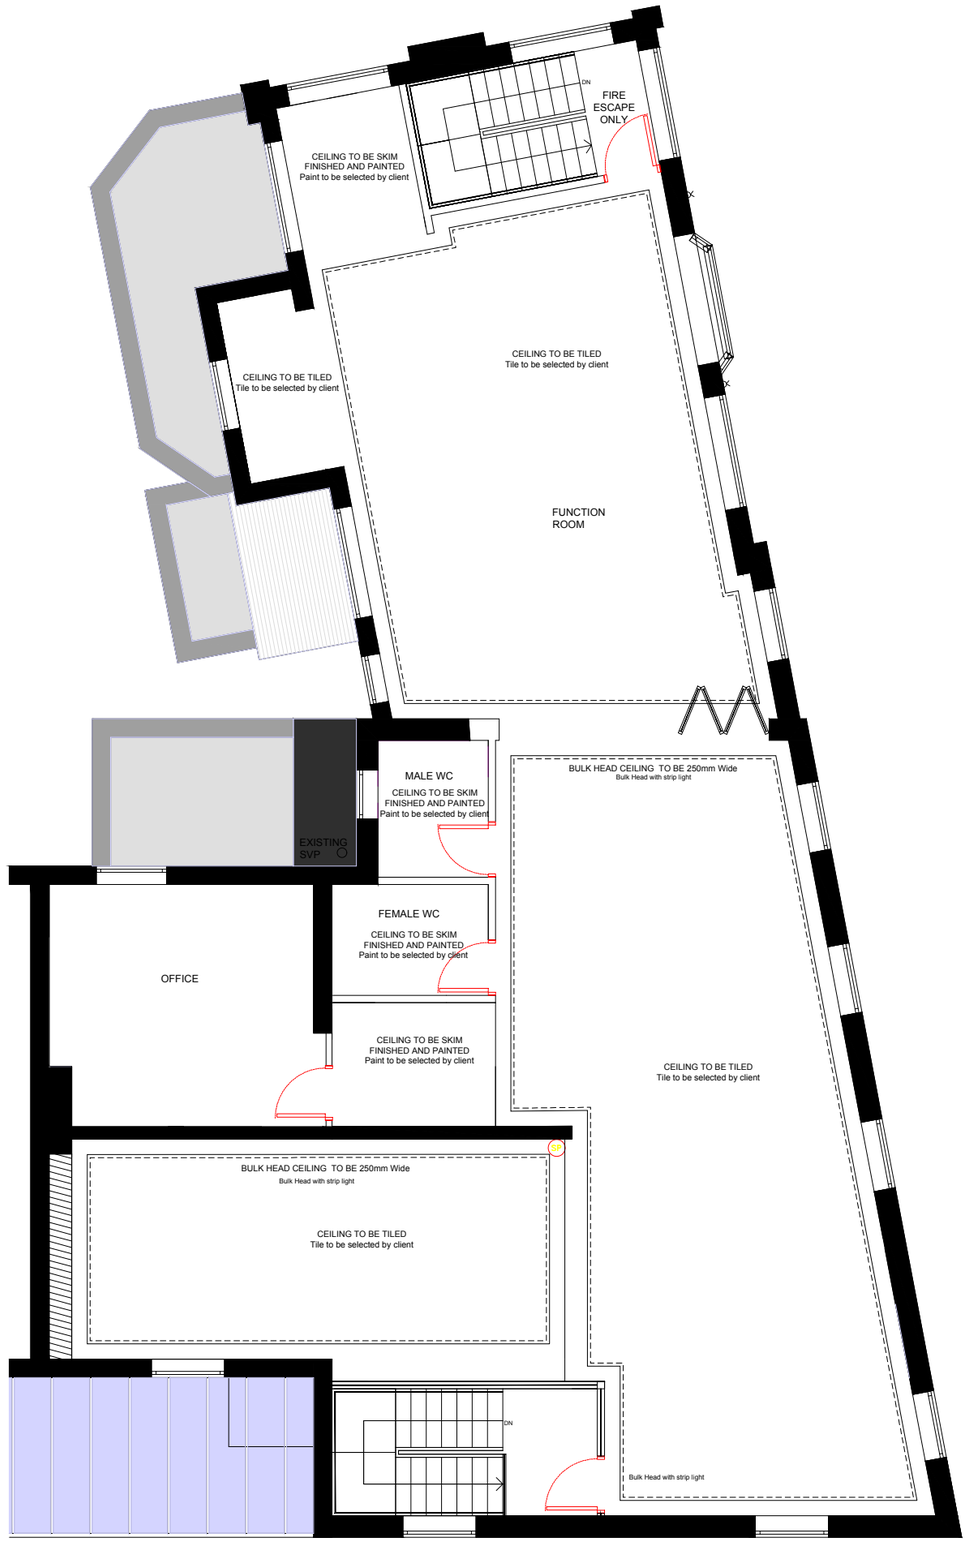

PROPOSED FIRST FLOOR
CEILING LAYOUT

The contractor is responsible for checking dimensions, tolerances and references. Any discrepancy to be verified with the Architect before proceeding with the works.
Where an item is covered by drawings to different scales the larger scale drawing is to be worked to.
Do not scale drawing. Figured dimensions to be worked to in all cases.

600x600mm Square Edge Ceiling Tiles
TVS Vinyl Wipeable tiles - JCSTVS6
from: www.judge-ceilings.co.uk
Approx area: 54sqm
2700mm to underside

EXISTING STRUCTURAL
CEILING TO BE FINISHED IN 2 LAYERS
FIRE LINE BOARD, LAP TAPPED JOINTS /
SKIM FINISHED TO GIVE 1HR FIRE PROTECTION

ACOUSTIC INSULATION TO BE INSTALLED
ABOVE SUSPENDED CEILING TO PROVIDE
SOUND PROTECTION

REV A - 01/12/2022
As requested by project manager

Drawing no. 7

date	rev.	revision/author/checker

PURPOSE OF ISSUE
CONSTRUCTION

PROJECT
936 - 938 Stockport Road,
Levenshulme, Manchester, M19 3NN

DRAWING
PROPOSED PLANS: CEILING LAYOUT

JOB NO. 2022-165-007	REV **A**
DRAWN BY. AS	checked
SCALE 1:100@A3	**DATE: 08.12.2022**

ARCHITECTURE & INTERIORS - 51 COLESHILL ROAD - B36 8DT - 0121 783 6211 - gs@architectureinteriors.co.uk