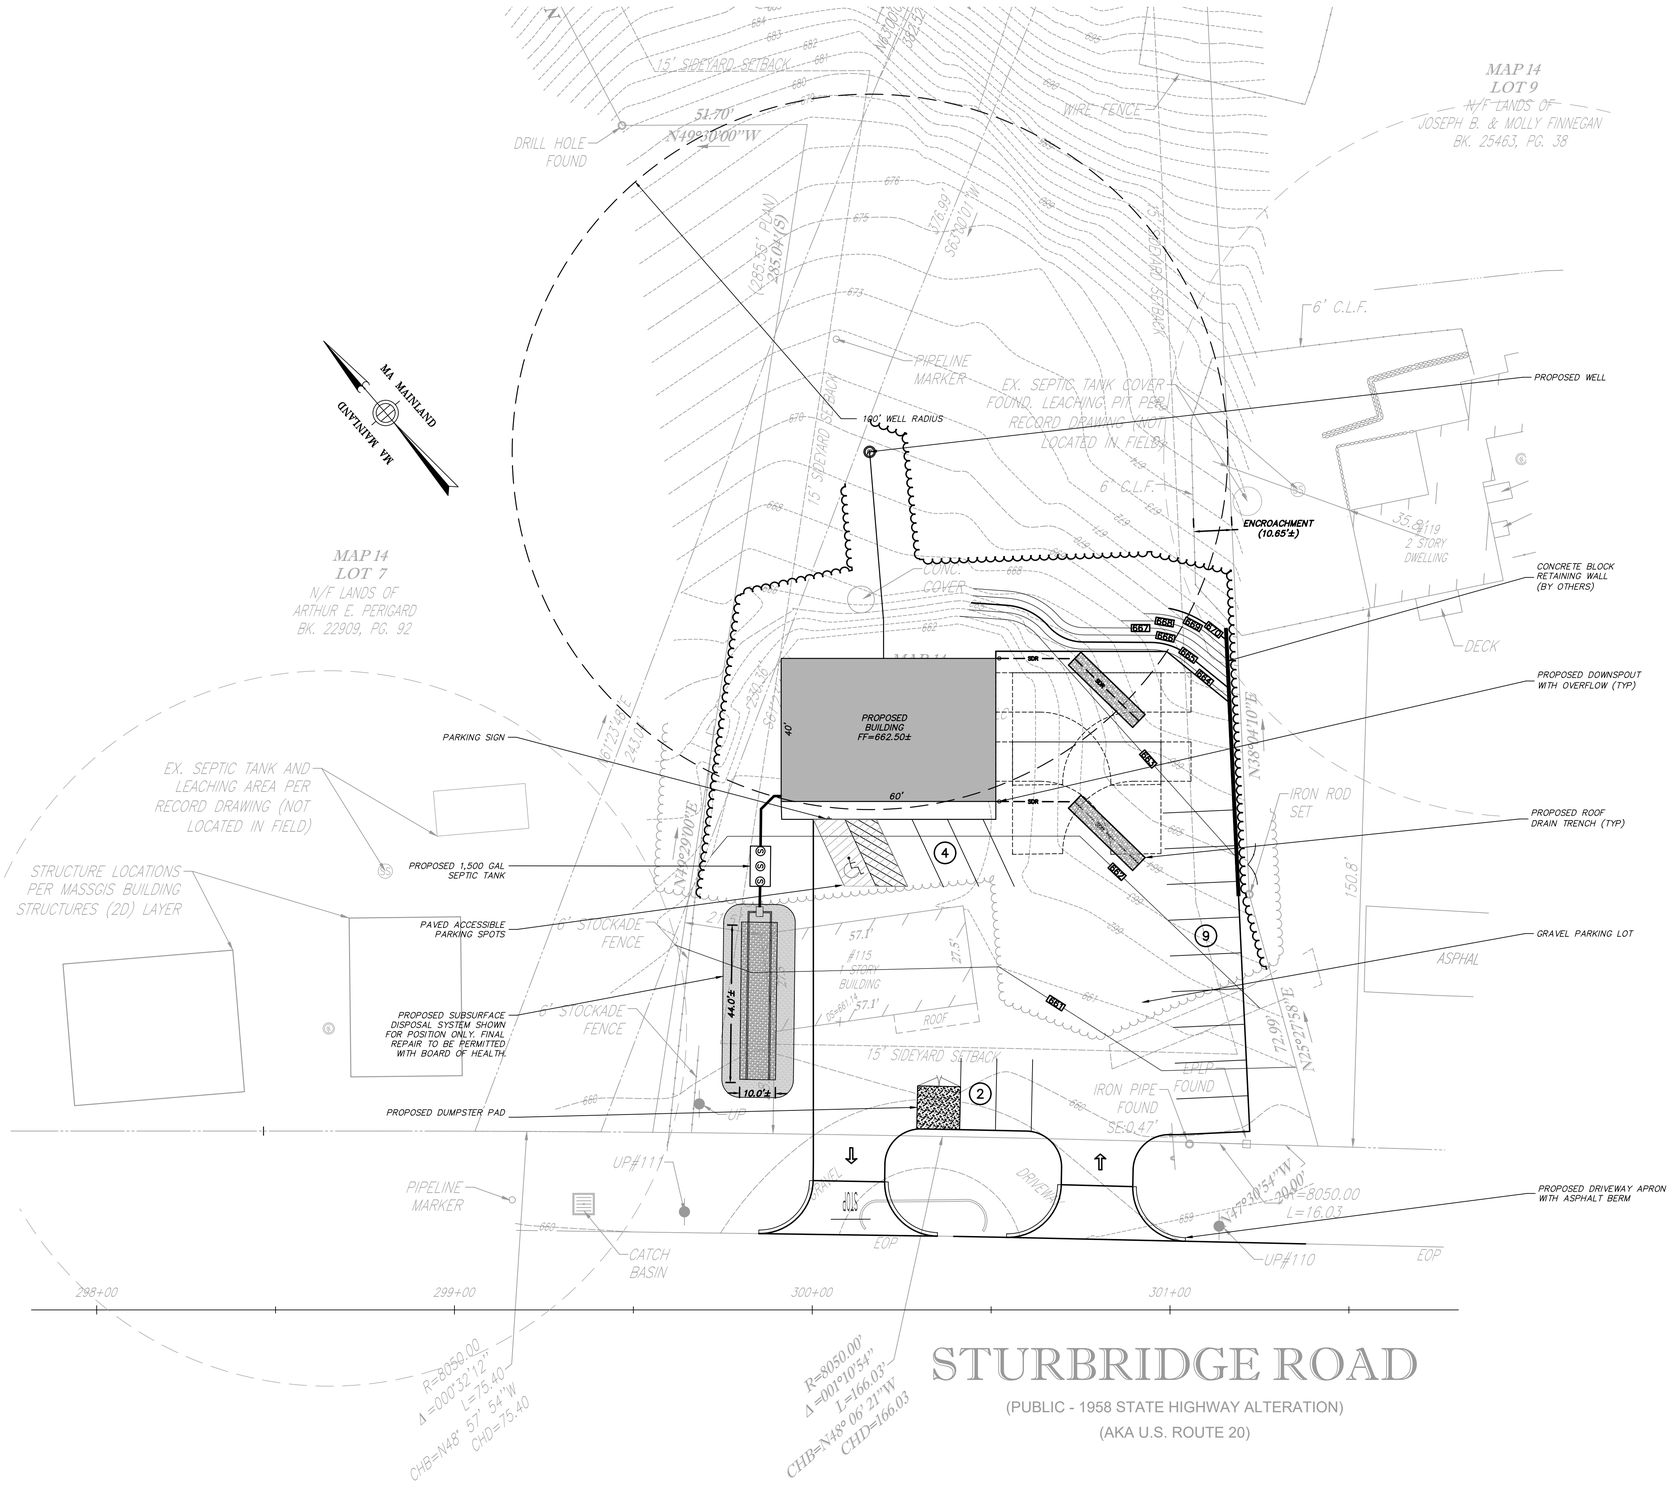

66% DESIGN REVIEW

MORSE ENGINEERING AND CONSTRUCTION INDUSTRIES, LLC
472 MAIN STREET
FISKDALE, MA 01518
(800) 407-3402
WWW.MECINDUSTRIES.COM

HOR. SCALE IN FEET: 1" = 20'

MARK	DATE	DESCRIPTION	BY

ERIC J. MORSE, P.E. #51856

DRAWING: MODIFICATION OF SITE PLAN APPROVAL
PROPOSED SITE PLAN – PRELIMINARY DESIGN

CLIENT: OWNED BY:
GREENLAND ENTERPRISES LLC

PROJECT: FOR PROPERTY LOCATED AT:
115 STURBRIDGE RD, BRIMFIELD, MA 01010

SCALE:	AS NOTED
DATE:	2025.11.03
JOB NO:	MA043-N119
DESIGNED BY:	MLM
DRAWN BY:	MLM
CHECKED BY:	EJM
APPROVED BY:	EJM

C-04

\\ds02_shares_Clients_2025\MA043-N119_2025.01.09_115 Sturbridge Rd Site Plan\06.0 DESIGN\6.7 DRAWINGS\CIVIL\MODEL\MA043-N119_2025.10.10_PROPOSED SITE PLAN_FINAL.DWG (FINAL) ~ Last Updated By: eric.morse ~ November 03, 2025 ~ 10:30:13