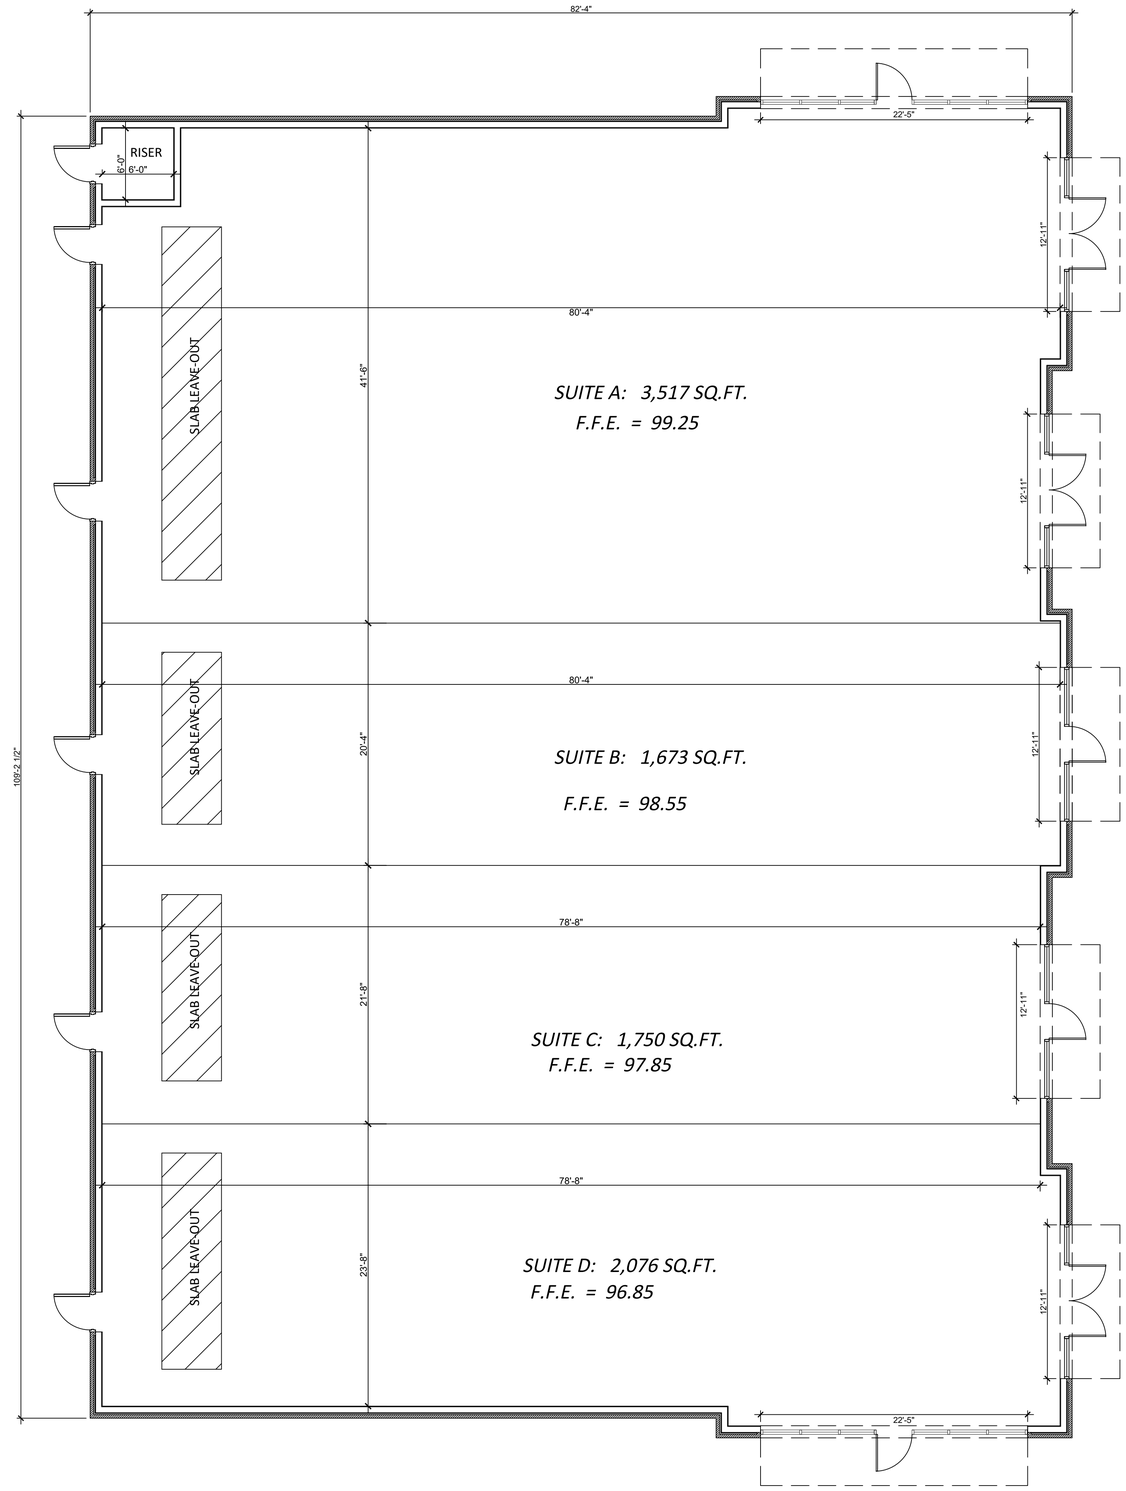

1 BLDG 6. - FLOOR PLAN

SCALE: 3/16"=1'-0"

0' 3' 9'

TRiUNE ARCHITECTURE

972-363-6155
www.triunearchitecturepllc.com

BUILDING 6
North Watters Retail
Waters Road @ Highway 121
Service Road,
Allen, Texas

OWNERSHIP:
North Watters Retail
981 State Highway 121
Suite 4150
Allen, TX 75013

NOT FOR CONSTRUCTION OR REGULATORY APPROVAL

Project #: 2403

BUILDING 6
FLOOR PLAN

A1.1