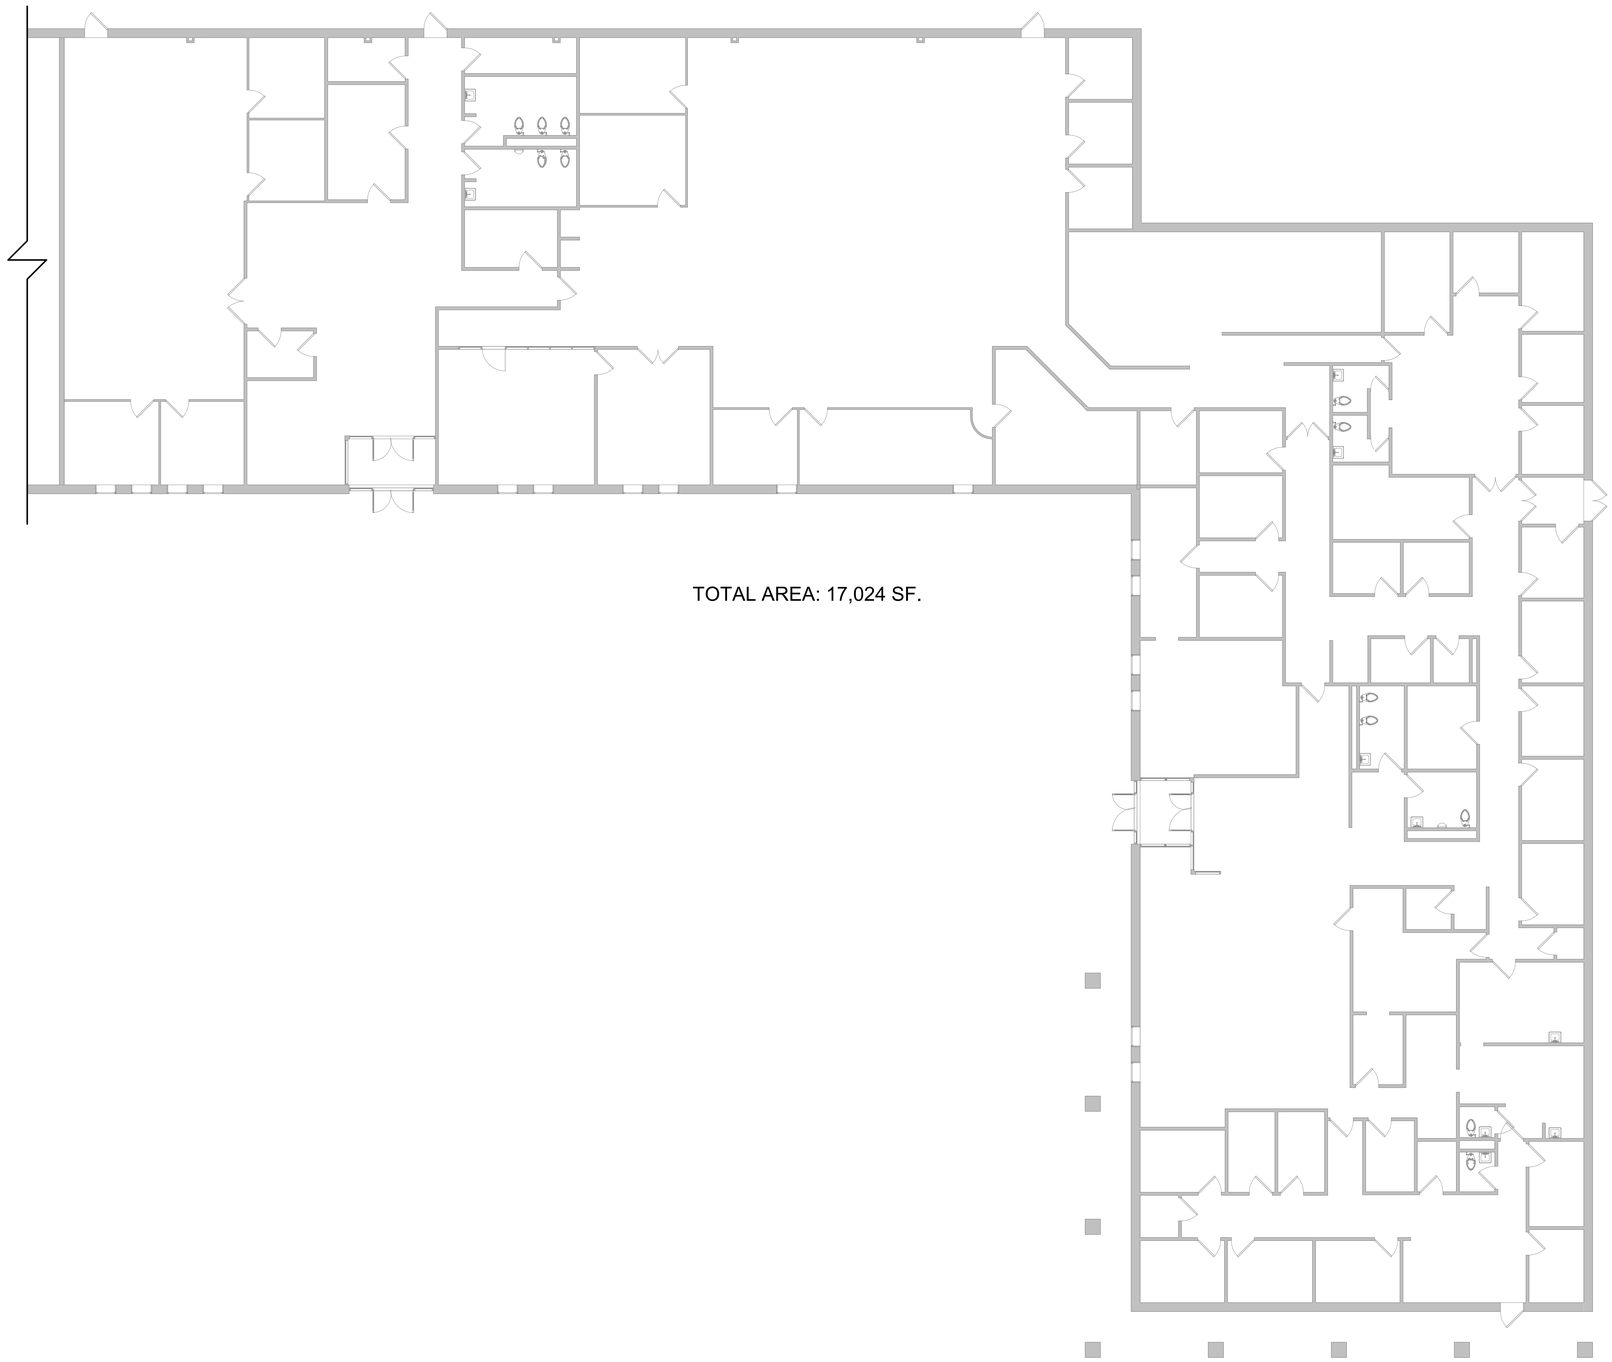

TOTAL AREA: 17,024 SF.

EXISTING ARCHITECTURAL PLAN

ARCHITECTURAL SYMBOLS LEGEND

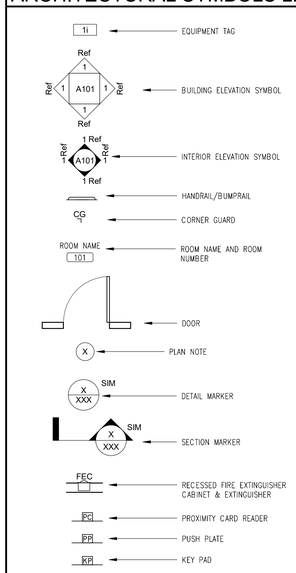

Cooler Design
Architecture, Planning and Interior Design

9135 N. Meridian Street
Suite A1
Indianapolis, IN 46280

(T) 317.816.1144

www.coolerdesign.com

THIS DRAWING AND ITS CONTENTS ARE THE PROPERTY OF COOLER DESIGN, INC AND SHALL NOT BE REPRODUCED WHOLE OR IN PART BY ANY MEANS, MECHANICAL OR ELECTRIC, WITHOUT THE EXPRESSED WRITTEN CONSENT OF COOLER DESIGN, INC. COPYRIGHT 2021

PRELIMINARY
NOT FOR
CONSTRUCTION

CERTIFICATION

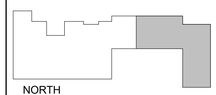

NORTH
KEY PLAN
(PROJECT AREA SHOWN SHADED)

DATE: 01 APR, 2024 COMMISSION: 135004
DRAWN: PTK COORD: ED
APPROVED: WHC

No.	Description	Date

MARION COUNTY HEALTH DEPARTMENT

6042 E 21ST STREET, INDIANAPOLIS, IN 46219

SHEET NAME: ARCHITECTURAL PLAN

SHEET NO. A103