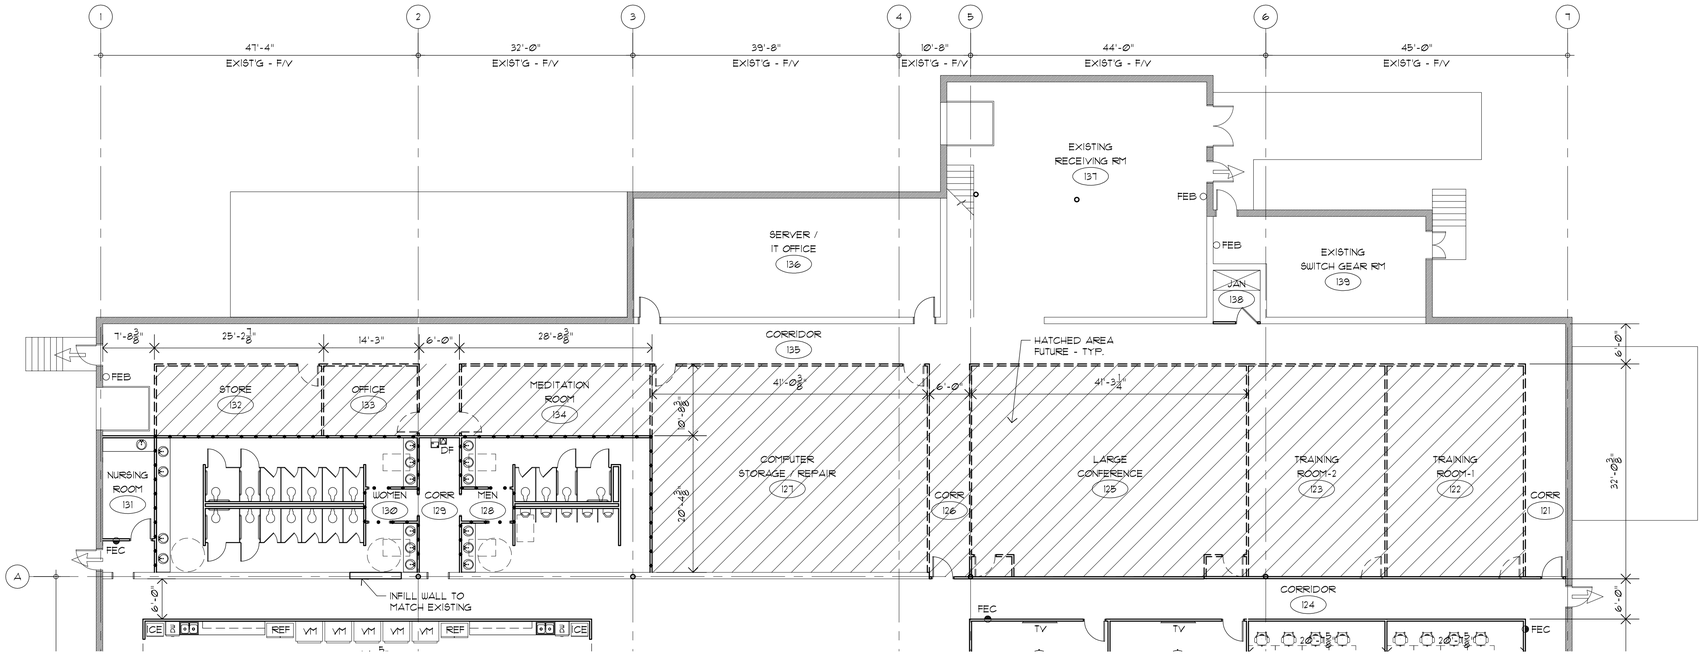

1 A12 PARTIAL FLOOR PLAN
SCALE: 3/32" = 1'-0"

WALL LEGEND

- INDICATES EXISTING EXTERIOR WALL CONSTRUCTION
- INDICATES EXISTING INTERIOR WALL CONSTRUCTION
- INDICATES EXISTING WALL / ELEMENTS TO BE DEMOLISHED
- INDICATES NEW NON RATED STUD PARTITION: 3 5/8" STEEL STUD CONSTRUCTION (U.N.O.) @ 16" O.C. WITH 1 LAYER OF TYPE X, 5/8" THICK, GYPSUM WALL BOARD ON EACH SIDE. EXTEND MIN. 6" ABOVE FINISHED CEILING
- INDICATES NEW SOUND PARTITION: FILL ENTIRE STUD CAVITY WITH SOUND ATTENUATION BLANKETS. EXTEND ENTIRE ASSEMBLY TO UNDERSIDE OF DECK ABOVE AND SEAL.

SYMBOL LEGEND

- SECTION/ ELEVATION DETAIL NO.
- DOOR NUMBER
- EXISTING WINDOW
- ROOM NUMBER
- FINISH SPOT ELEV. (+0'-0" = EXISTING)
- INDICATES DIMENSION TO CENTER LINE OF WALL OR COL. LINE
- INDICATES DIMENSION TO FACE OF STUDS OR MASONRY
- WALL THICKNESS - INDICATES THICKNESS OF STUD WALL OTHER THAN TYPICAL
- FIRE EXTINGUISHER - BRACKET MOUNTED
- FIRE EXTINGUISHER - SEMI RECESSED CABINET MOUNTED

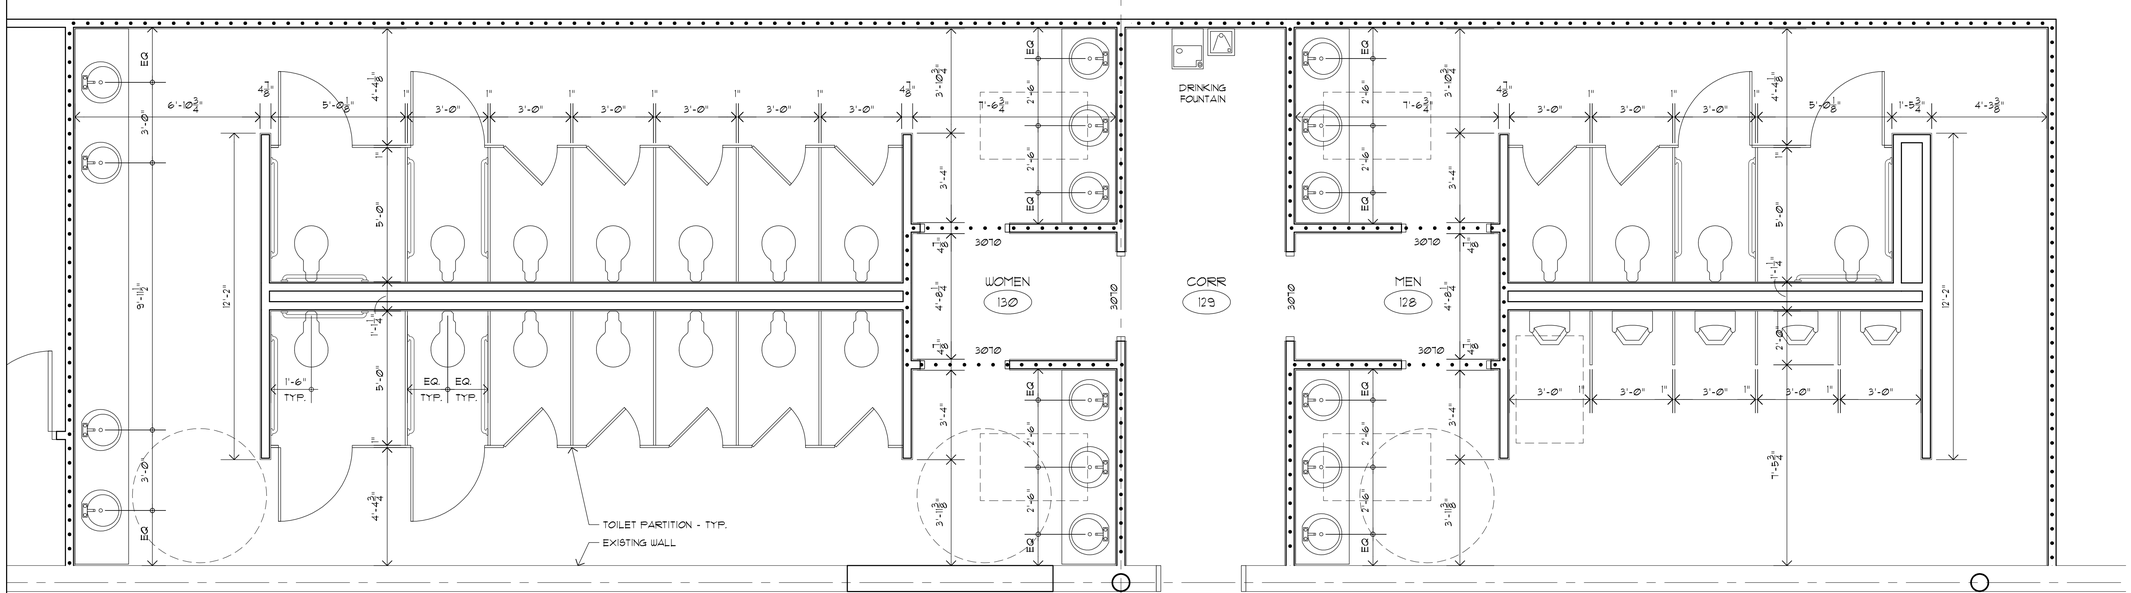

2 A12 LARGE SCALE TOILET LAYOUTS
SCALE: 3/8" = 1'-0"

NOTE: ALL DIMENSIONS ARE TO FINISHES

GLOBAL CALLCENTER SOLUTIONS, INC.
PROPOSED ALTERATIONS TO COLUMBUS WINN DIXIE
1100 HUNT AVENUE, COLUMBUS, GEORGIA

STATE OF GEORGIA
SUDHIR V. PATEL
A012058
REGISTERED ARCHITECT

SUDHIR PATEL ARCHITECT

spARCHITECT, LLC
4 Bradley Park Court, Suite 3B, Columbus, GA 31904
email : sparchitect@knology.net
Phone : 706 987 3418

REVISED 01/11/2019

DATE: 12/28/2018

SHEET TITLE: PART. FLOOR PLAN AND TOILET LAYOUT

SHEET: A12

JOB: sp1831 | 1 OF ??

Copyright © 2018. This drawing is the property of spARCHITECT, LLC. This document may not be copied, reproduced, used, or modified in any way, in part, or in whole without the expressed written consent of Sudhir V. Patel, Architect. All common law rights of copyright are hereby specifically reserved.