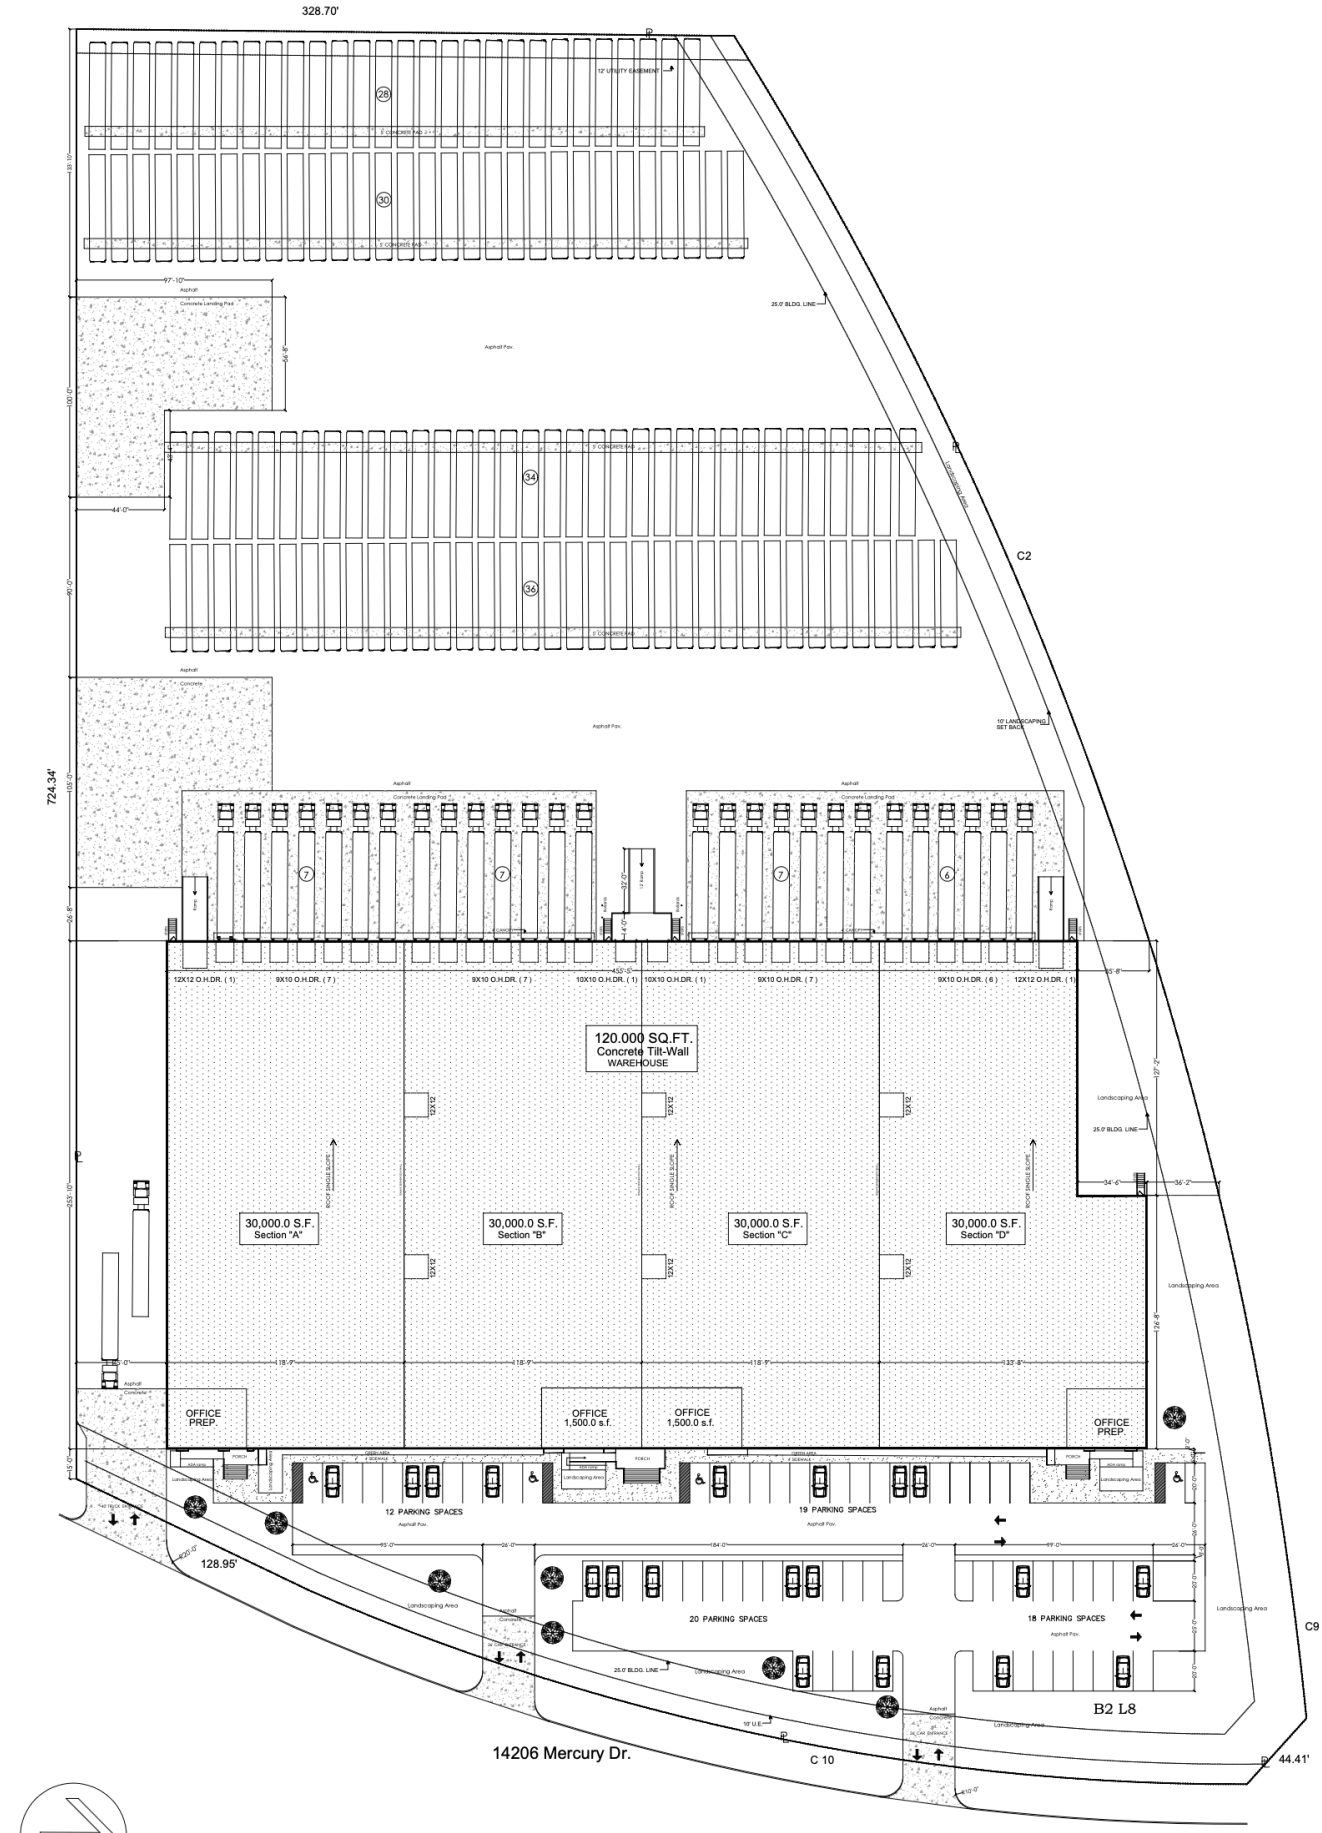
328.70'
12' UTILITY EASEMENT
25.0' BLDG. LINE
Asphalt Pav.
Concrete Landing Pad
Asphalt
Concrete
10' LANDSCAPING SET BACK
C2
724.34'
12X12 O.H.DR. (1)
9X10 O.H.DR. (7)
10X10 O.H.DR. (1)
9X10 O.H.DR. (6)
120.000 SQ.FT.
Concrete Tilt-Wall
WAREHOUSE
30,000.0 S.F.
Section "A"
30,000.0 S.F.
Section "B"
30,000.0 S.F.
Section "C"
30,000.0 S.F.
Section "D"
OFFICE
PREP.
OFFICE
1,500.0 s.f.
OFFICE
1,500.0 s.f.
OFFICE
PREP.
12 PARKING SPACES
19 PARKING SPACES
20 PARKING SPACES
18 PARKING SPACES
Landscaping Area
128.95'
C9
B2 L8
14206 Mercury Dr.
C 10
44.41'

NORTH