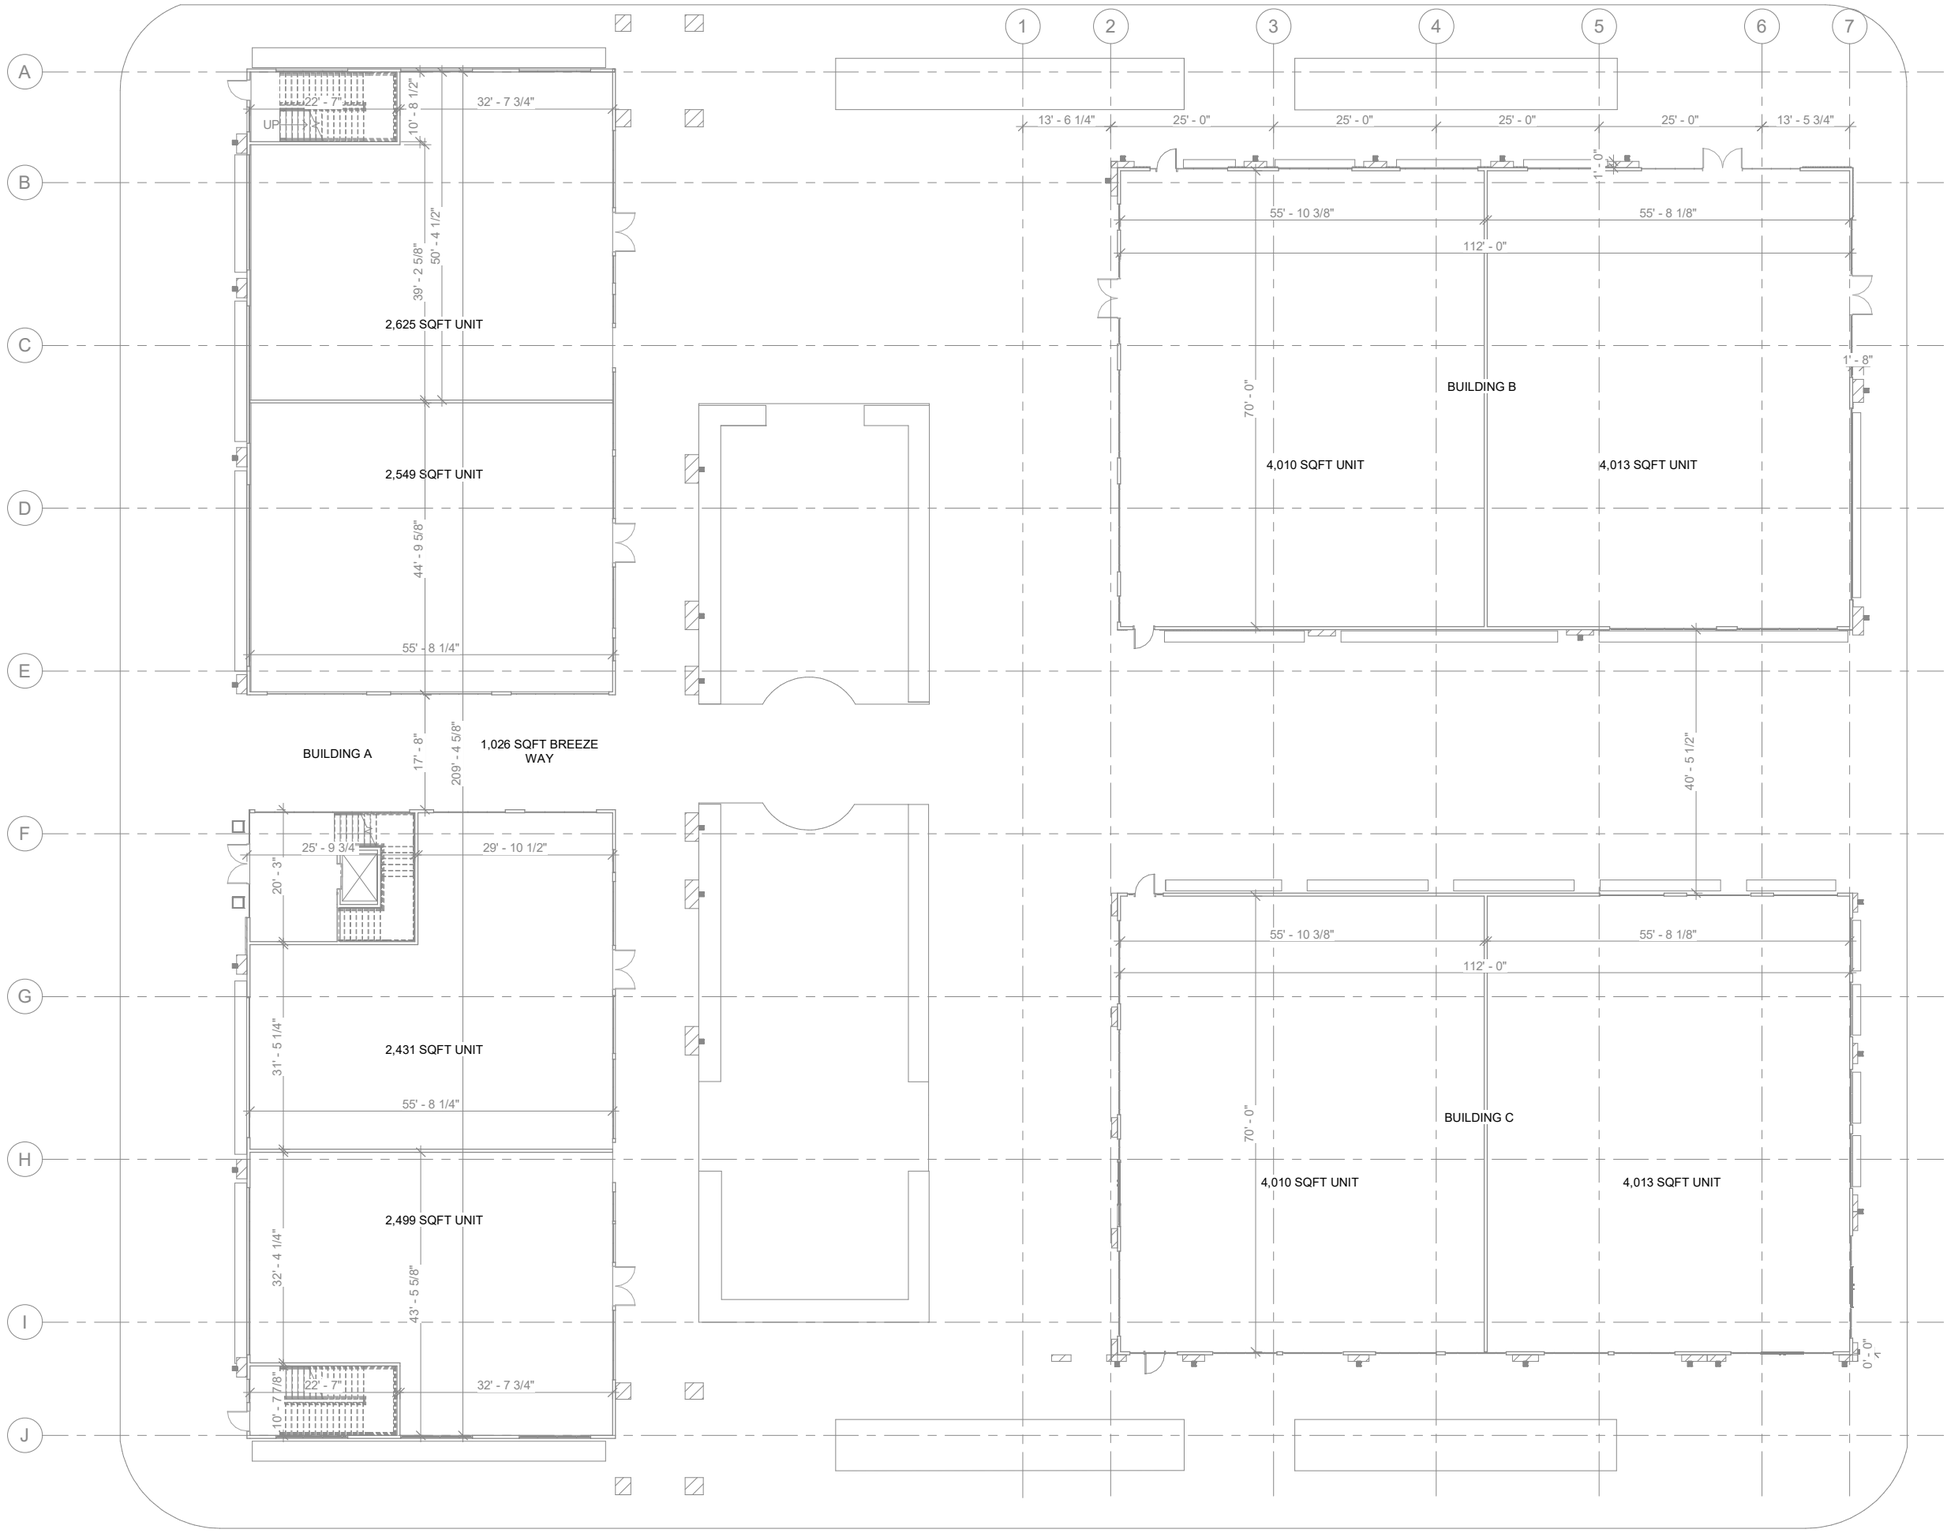

FIRST FLOOR ONLY:
Total SQFT (a): 11, 904
TOTAL UNITS: 4
Total SQFT (b): 8,007
TOTAL UNITS: 2
Total SQFT (c): 8,007
TOTAL UNITS: 2

ALL SQUARE FOOTAGE CALCULATIONS DONE WITH BOMA GUIDELINES

MULTI FAMILY STRIP CENTER

NASHVILLE ROAD BOWLING GREEN, KY. 42101

CONTRACTOR BID SET

WILLIAMS ASSOCIATES
ARCHITECTS
1131 FAIRVIEW AVENUE
SUITE 204
BOWLING GREEN KY.
42103
PHONE: 270-782-2273

WILLIAMS ASSOCIATES ARCHITECTS

FIRST FLOOR PLAN

WILLIAMS ASSOCIATES ARCHITECTS, LLC. considers the subject matter in this document confidential and retains property rights thereof. No rights are transferred or conveyed to recipient or receipt or possession, it is

REVISION DATES

FOLDER NUMBER:
008-011422
DATE: 02.07.25
DRAWN BY: CGW
REVIEWED BY: JPW

A-1.0

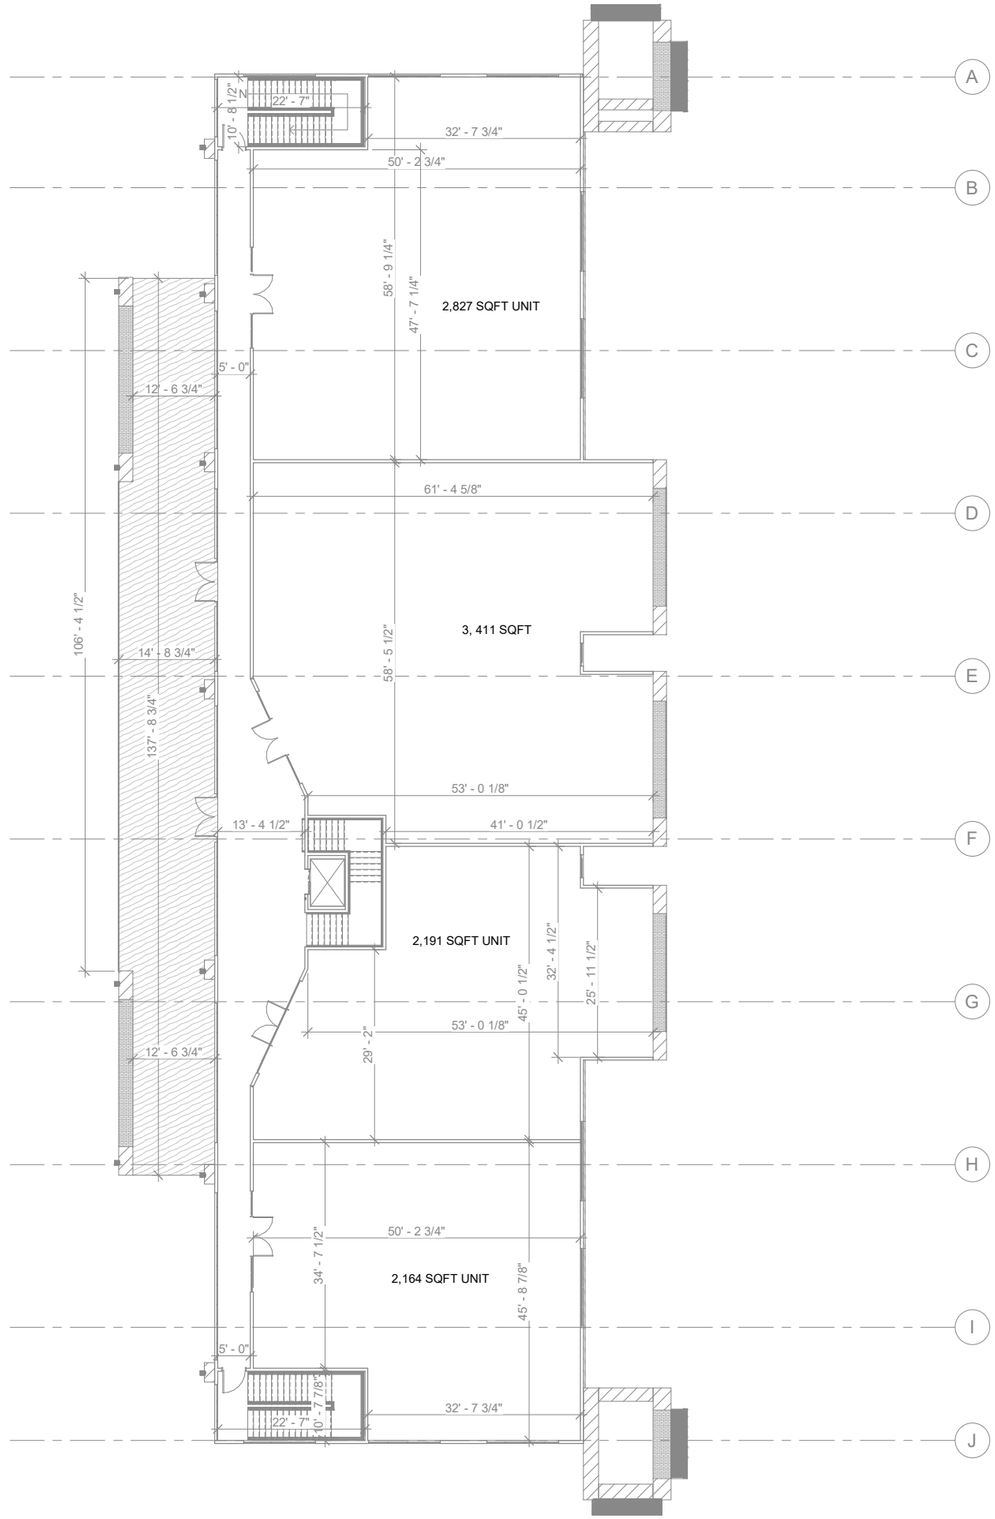

SECOND FLOOR ONLY:
TOTAL SQFT (a): 14,697
TOTAL UNITS: 4

ALL SQUARE FOOTAGE CALCULATIONS DONE WITH BOMA GUIDELINES

THE LOOKOUT

NASHVILLE ROAD
BOWLING GREEN, KENTUCKY

CONTRACTOR BID SET

WILLIAMS ASSOCIATES
ARCHITECTS
1131 FAIRVIEW AVENUE
SUITE 204
BOWLING GREEN KY,
42103
PHONE: 270-782-2273

WILLIAMS ASSOCIATES ARCHITECTS

SECOND FLOOR PLAN

BLUME ASSOCIATES ARCHITECTS, LLC. considers the subject matter in this document confidential and reserves copyright and property interest. No rights are transferred or conveyed to the recipient, it is recipt or possession, it is

REVISION DATES

FOLDER NUMBER:
008-011422
DATE: 10.31.24
DRAWN BY: CGW
REVIEWED BY: JPW

A-1.1