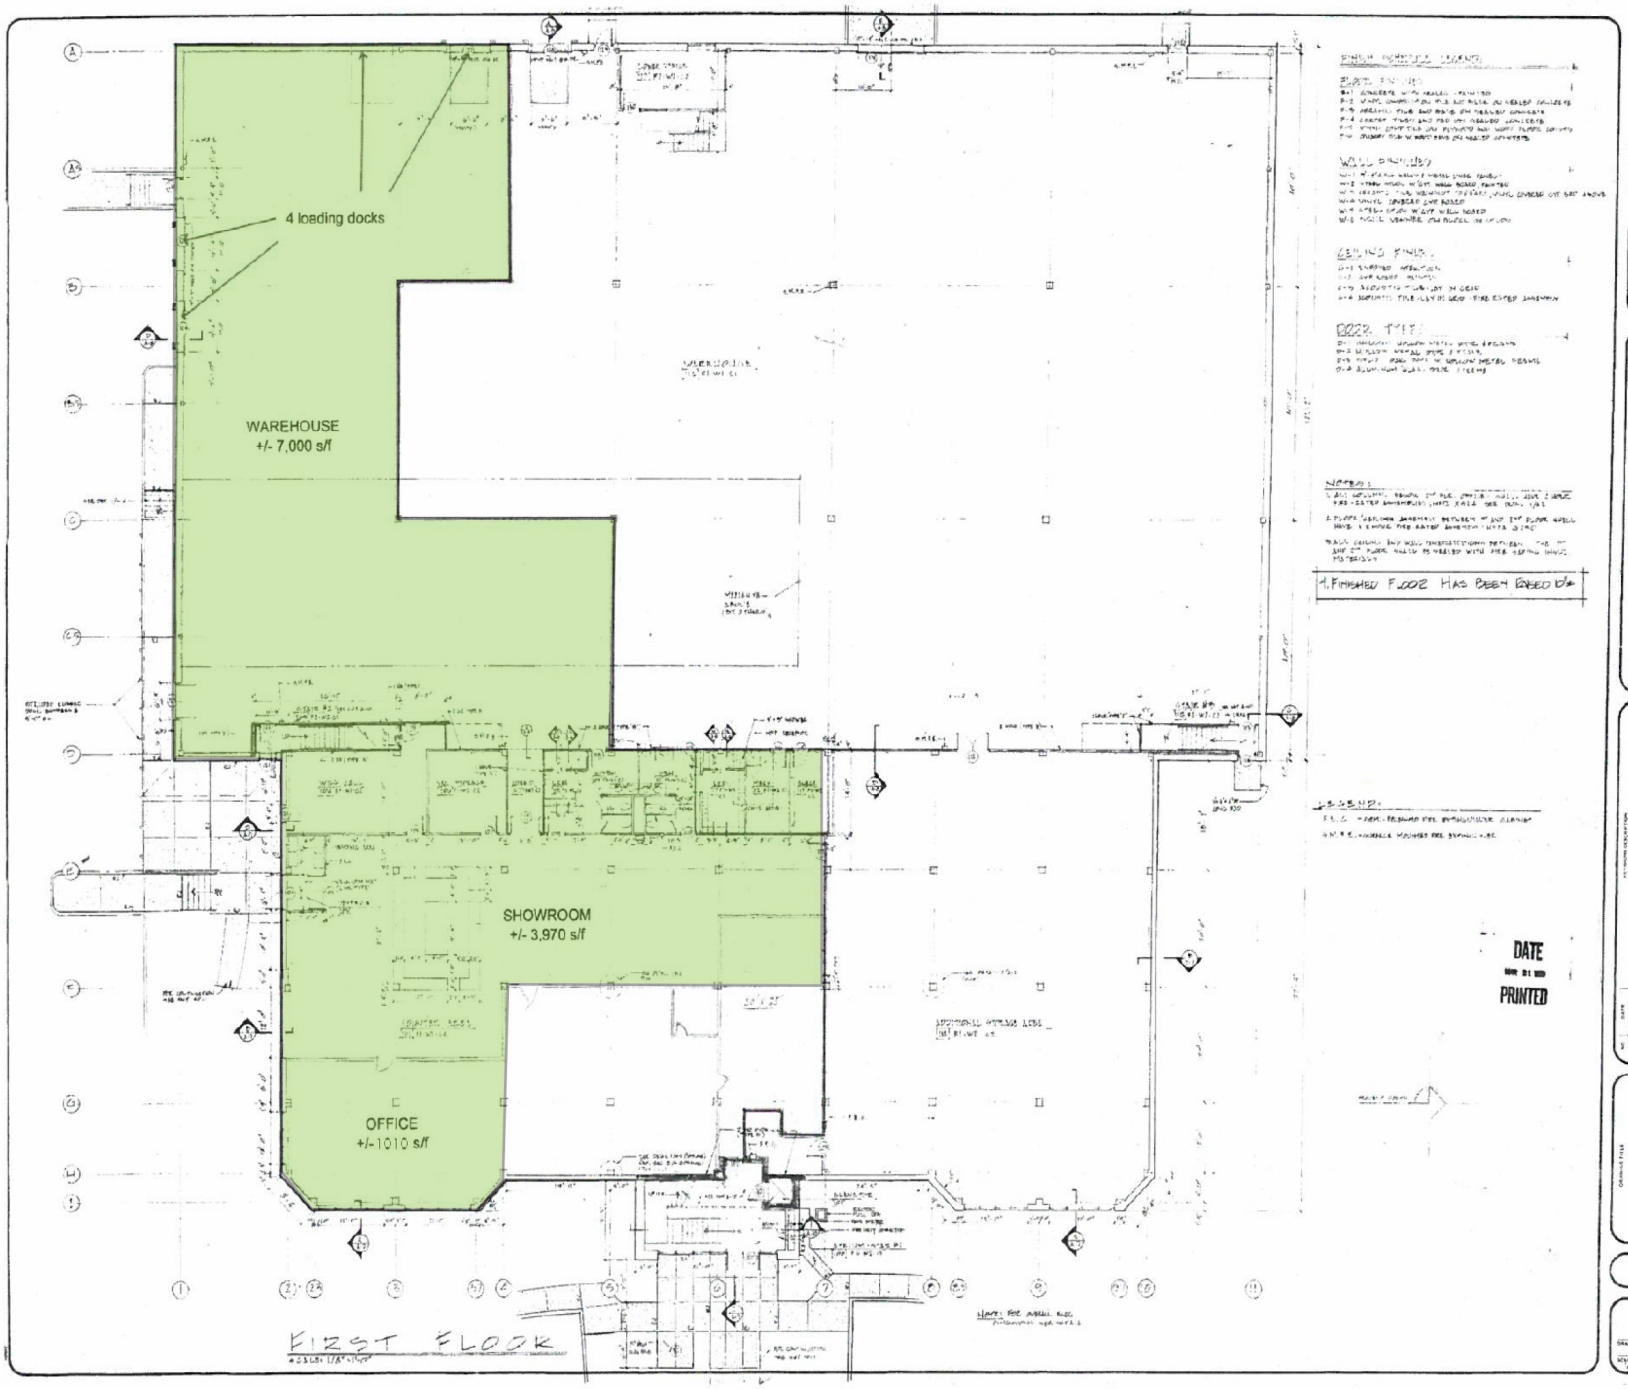

DIAMOND/MACCORD
Architects & Engineers
• DOVER • WILMINGTON • DELAWARE •

NEW OFFICE AND WAREHOUSE SPACE FOR:

NEW CASTLE, DELAWARE

FIRST FLOOR PLAN

88089

A-1