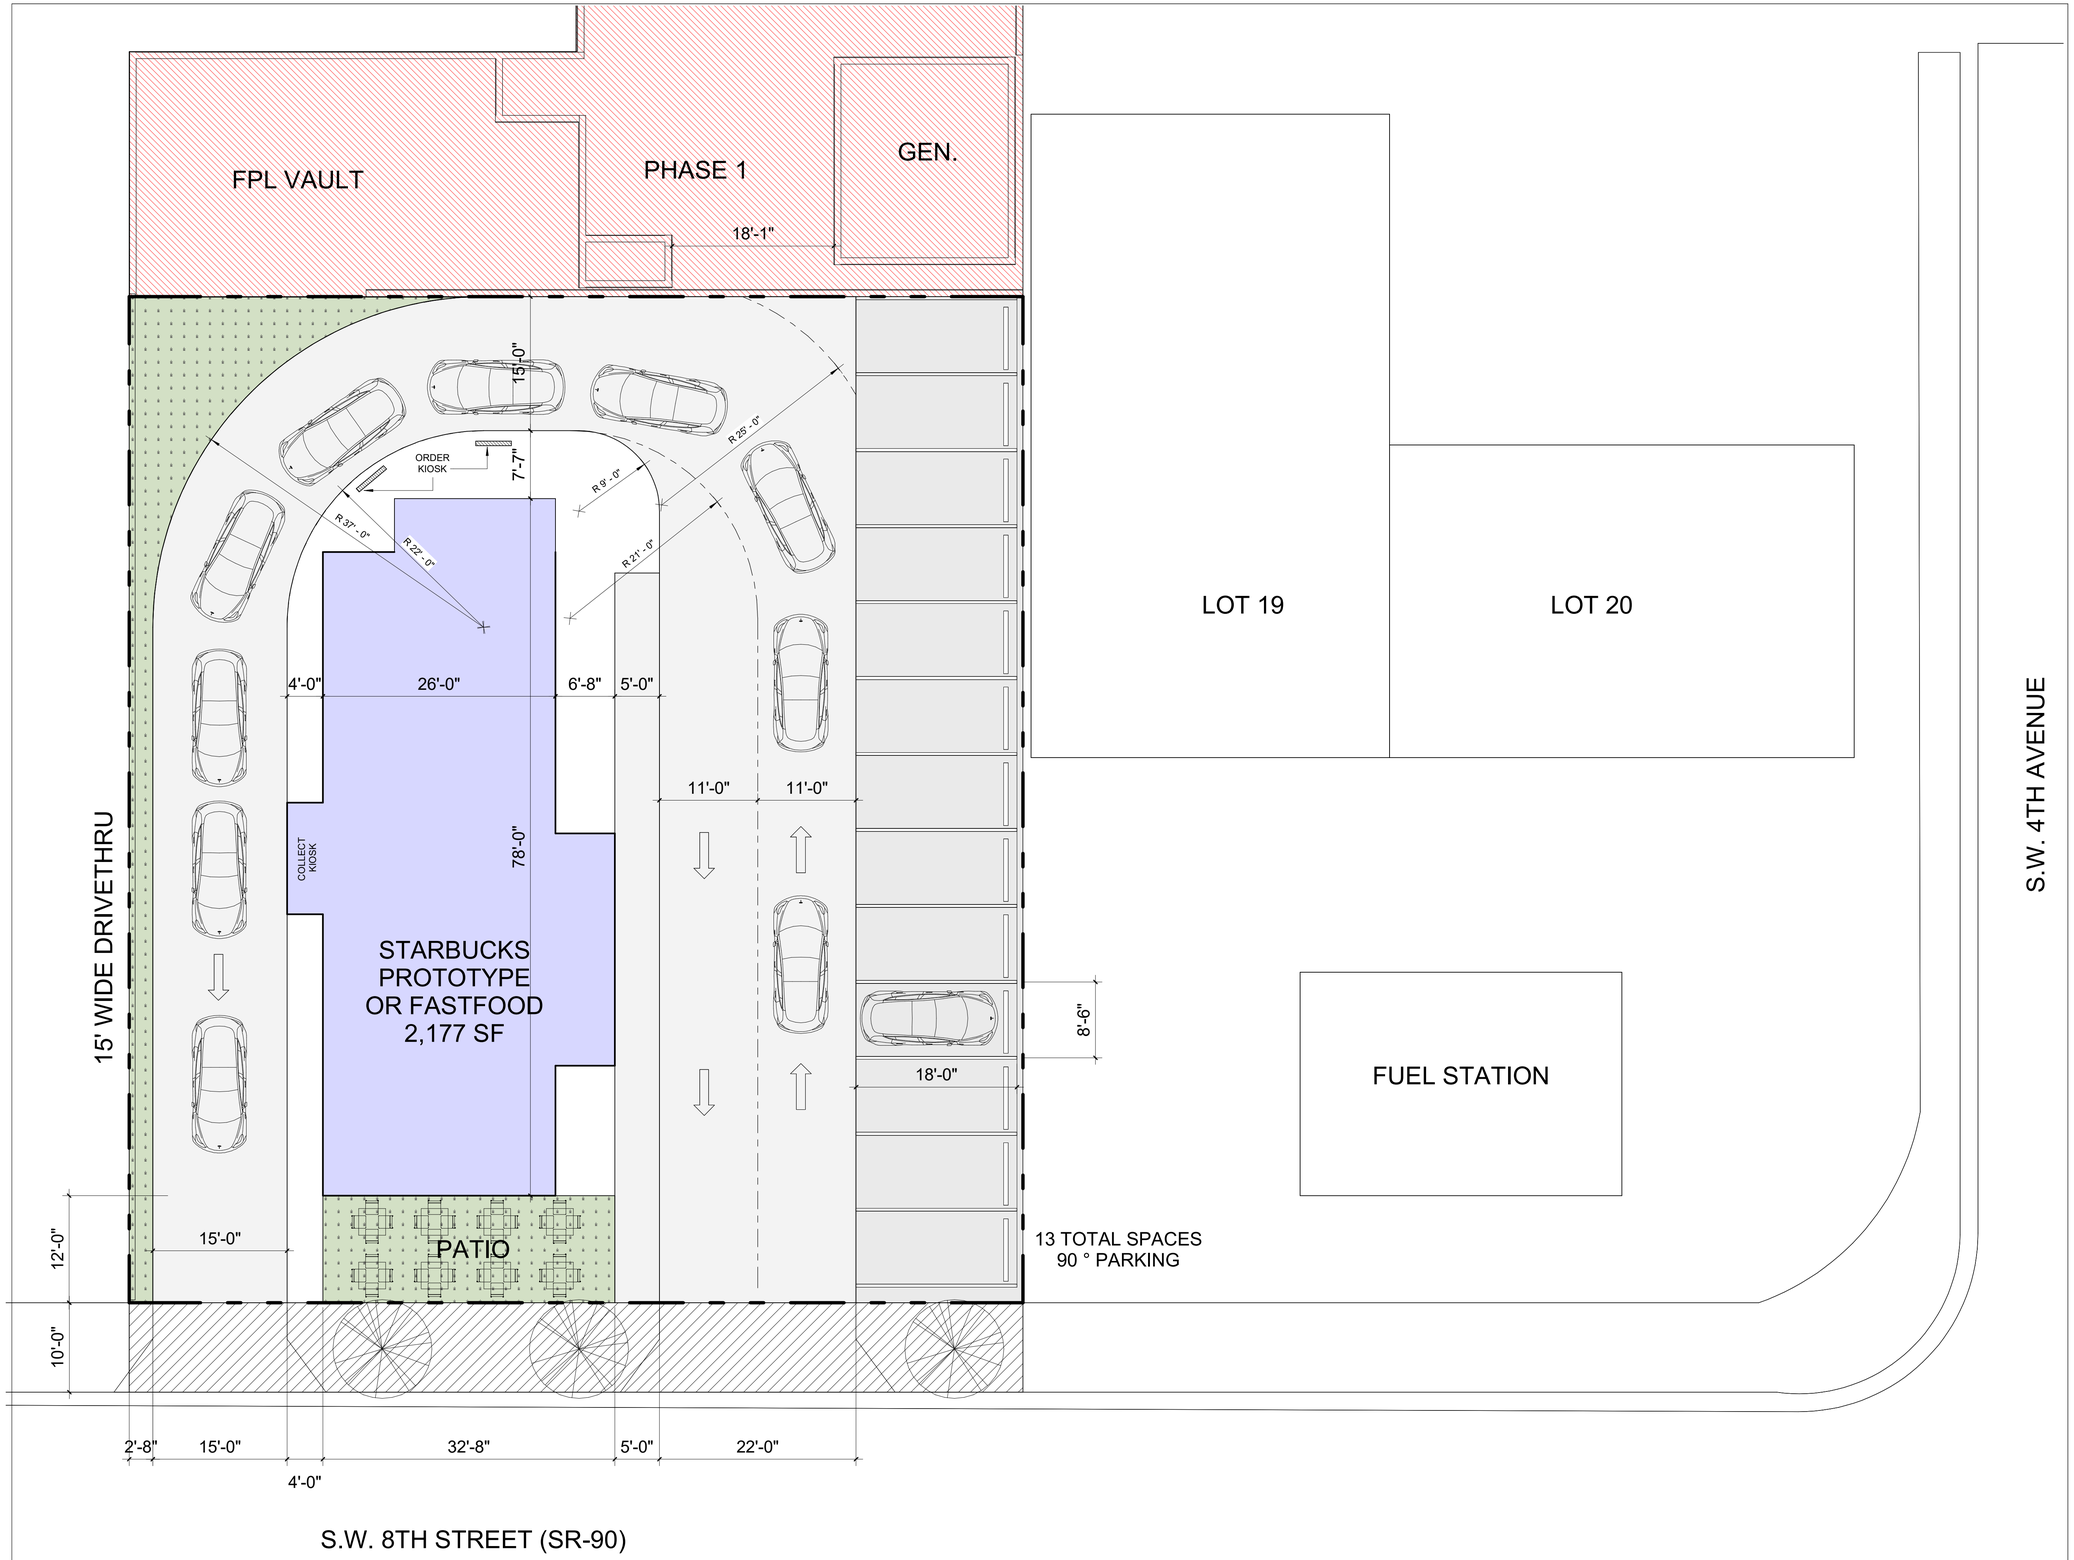

1 OPT 1 - COMMERCIAL USE 90 DEGREE PARKING
1/8" = 1'-0"

ISSUE DATE: 00-00-00 -- SITE PLAN REVIEW

No.	Date	Description

All ideas, designs, arrangements, plans and specifications indicated or represented by this drawing are owned by and are the property of Borges + Associates, P.A., and were created, evolved and developed for use on and in connection with the specified project. No copies, transmissions, reproductions, or electronic manipulation of any portion of these drawings in whole or in part are to be made without the express written permission of Borges + Associates, P.A.

All copyrights reserved © 2023

borges architects + associates
architecture urban-planning interior-design
237 S Dixie Hwy., 4th Floor, Ste. 419
Coral Gables, Florida 33133
305.3749216 phone
www.borgesarchitects.com

REINALDO BORGES, ARCHITECT
AA26000765
AR0016290

Project Team

Project Name

MEGACENTER PHASE II

420 SW 7TH ST
MIAMI, FL 33130

PARCEL # 0000

Project Number 00000

Drawing Name

OPT 1 RETAIL + PARKING

Scale: 1/8" = 1'-0"

Drawing Number A-100

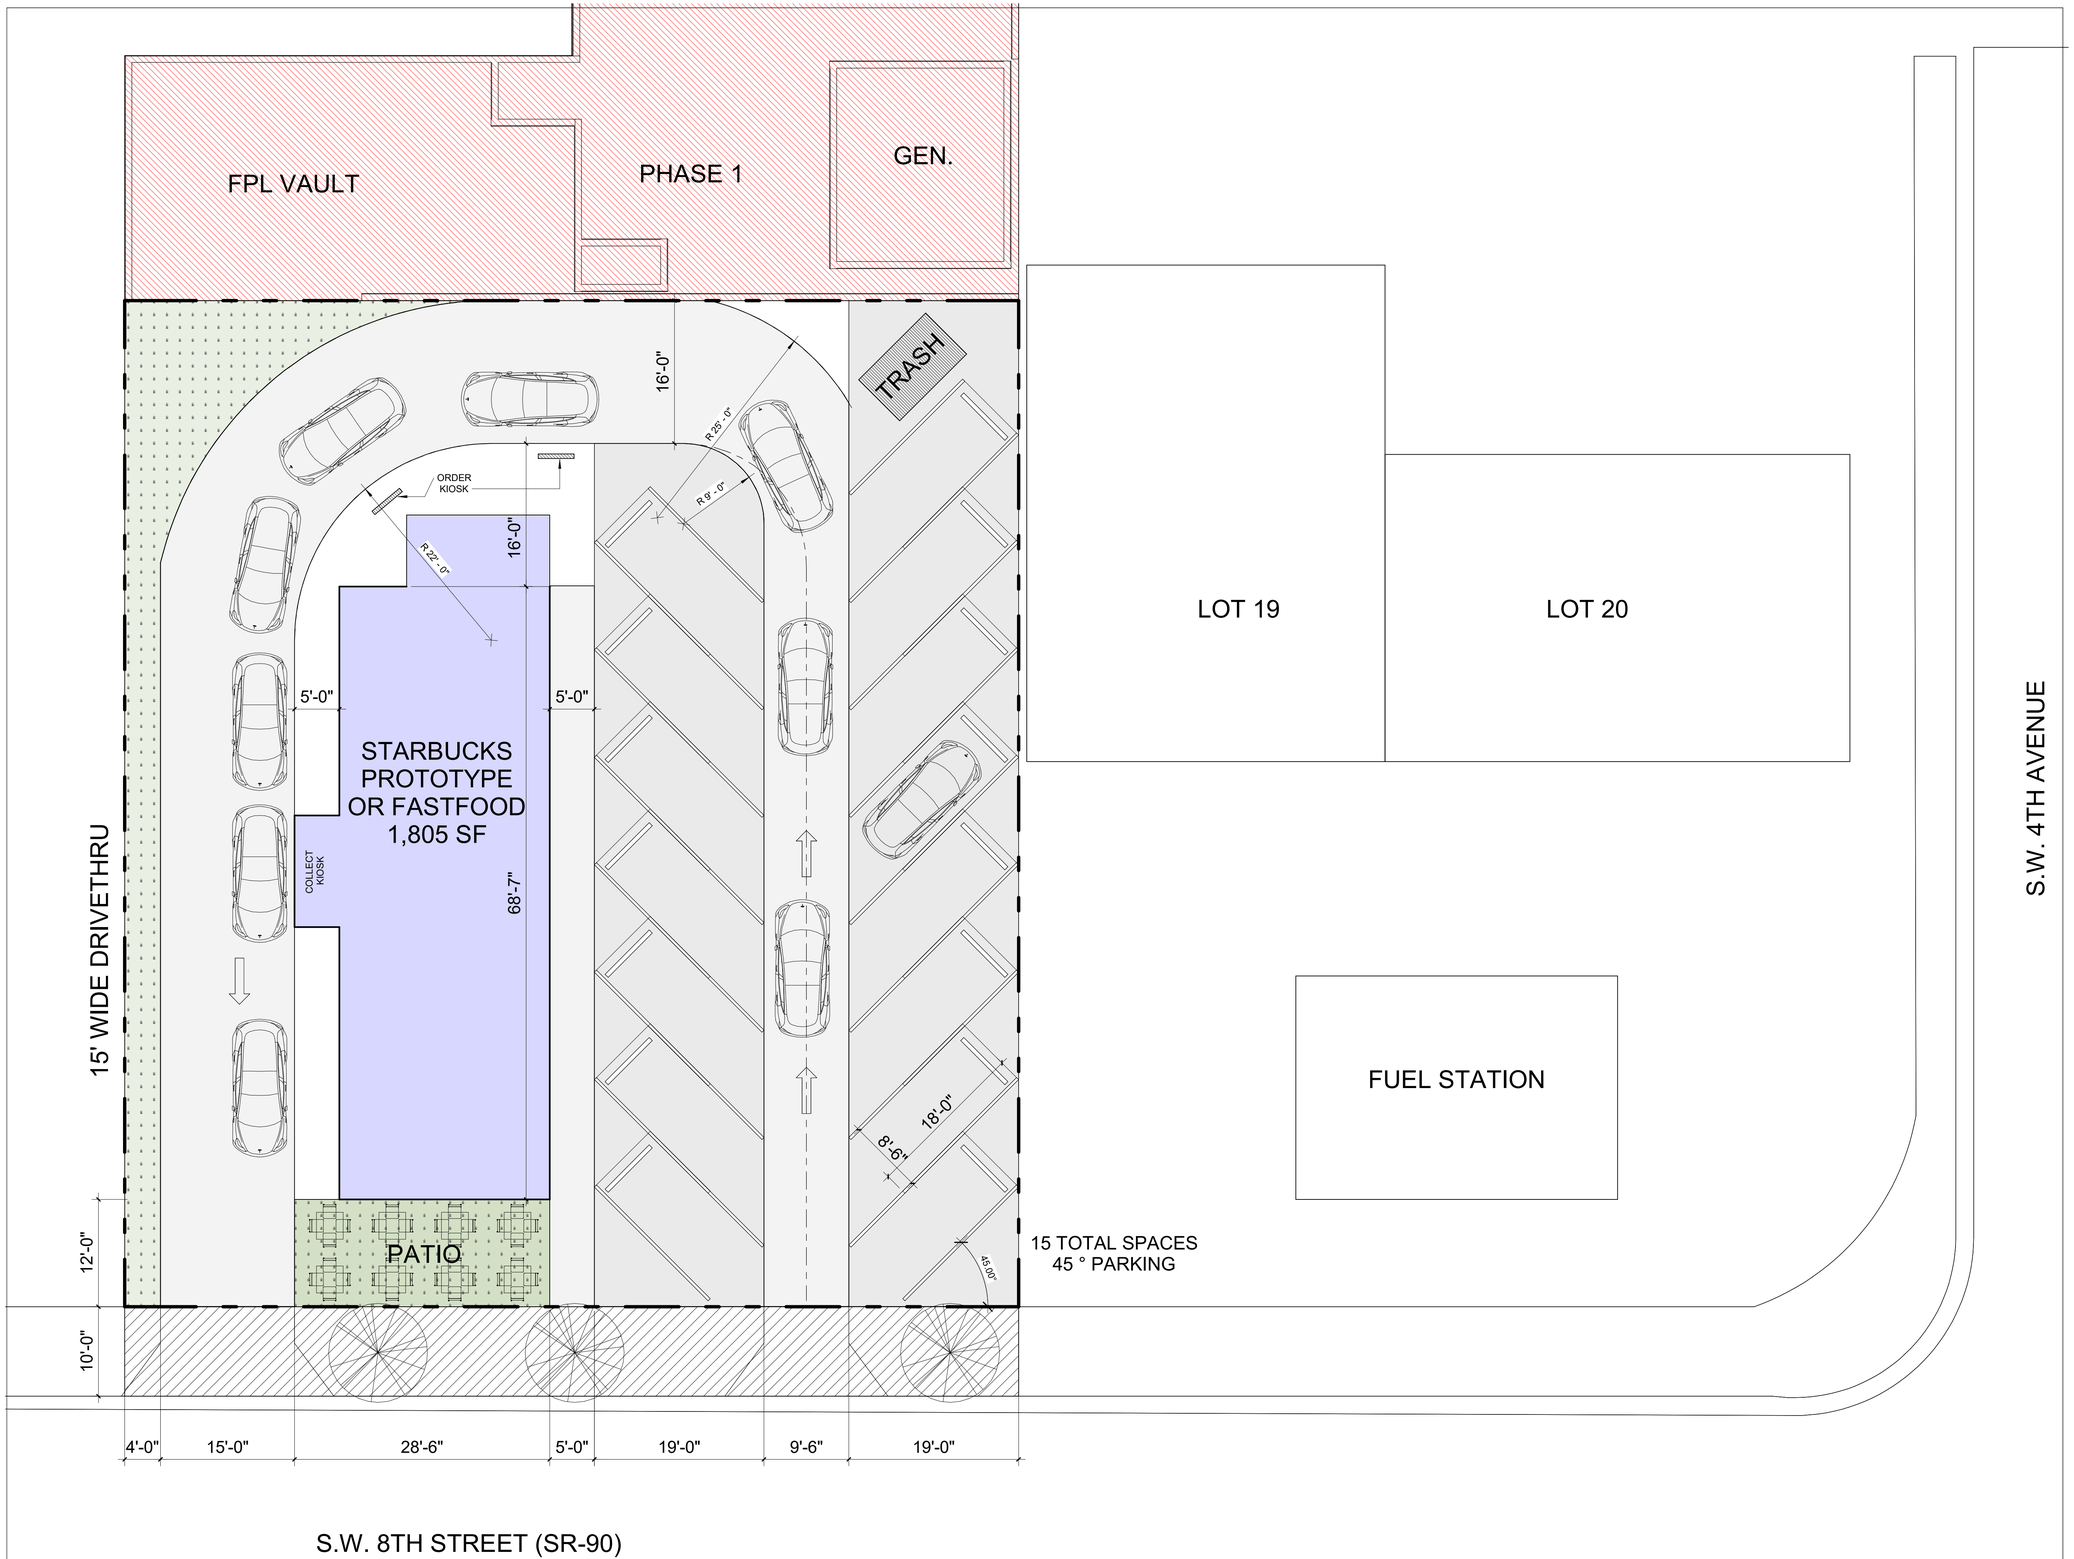

1 OPT 2 - COMMERCIAL USE 45 DEGREE PARKING
1/8" = 1'-0"

ISSUE DATE: 00-00-00 -- SITE PLAN REVIEW

No.	Date	Description

All ideas, designs, arrangements, plans and specifications indicated or represented by this drawing are owned by and are the property of Borges + Associates, P.A., and were created, evolved and developed for use on and in connection with the specified project. No copies, transmissions, reproductions, or electronic manipulation of any portion of these drawings in whole or in part are to be made without the express written permission of Borges + Associates, P.A.

All copyrights reserved © 2023

borges architects + associates
architecture urban-planning interior-design
237 S Dixie Hwy., 4th Floor, Ste. 419
Coral Gables, Florida 33133
305.3749216 phone
www.borgesarchitects.com

REINALDO BORGES, ARCHITECT
AA26000765
AR0016290

Project Team

Project Name

MEGACENTER PHASE II

420 SW 7TH ST
MIAMI, FL 33130

PARCEL # 0000

Project Number 00000

Drawing Name

OPT 2 RETAIL + PARKING

Scale: 1/8" = 1'-0"

Drawing Number A-101

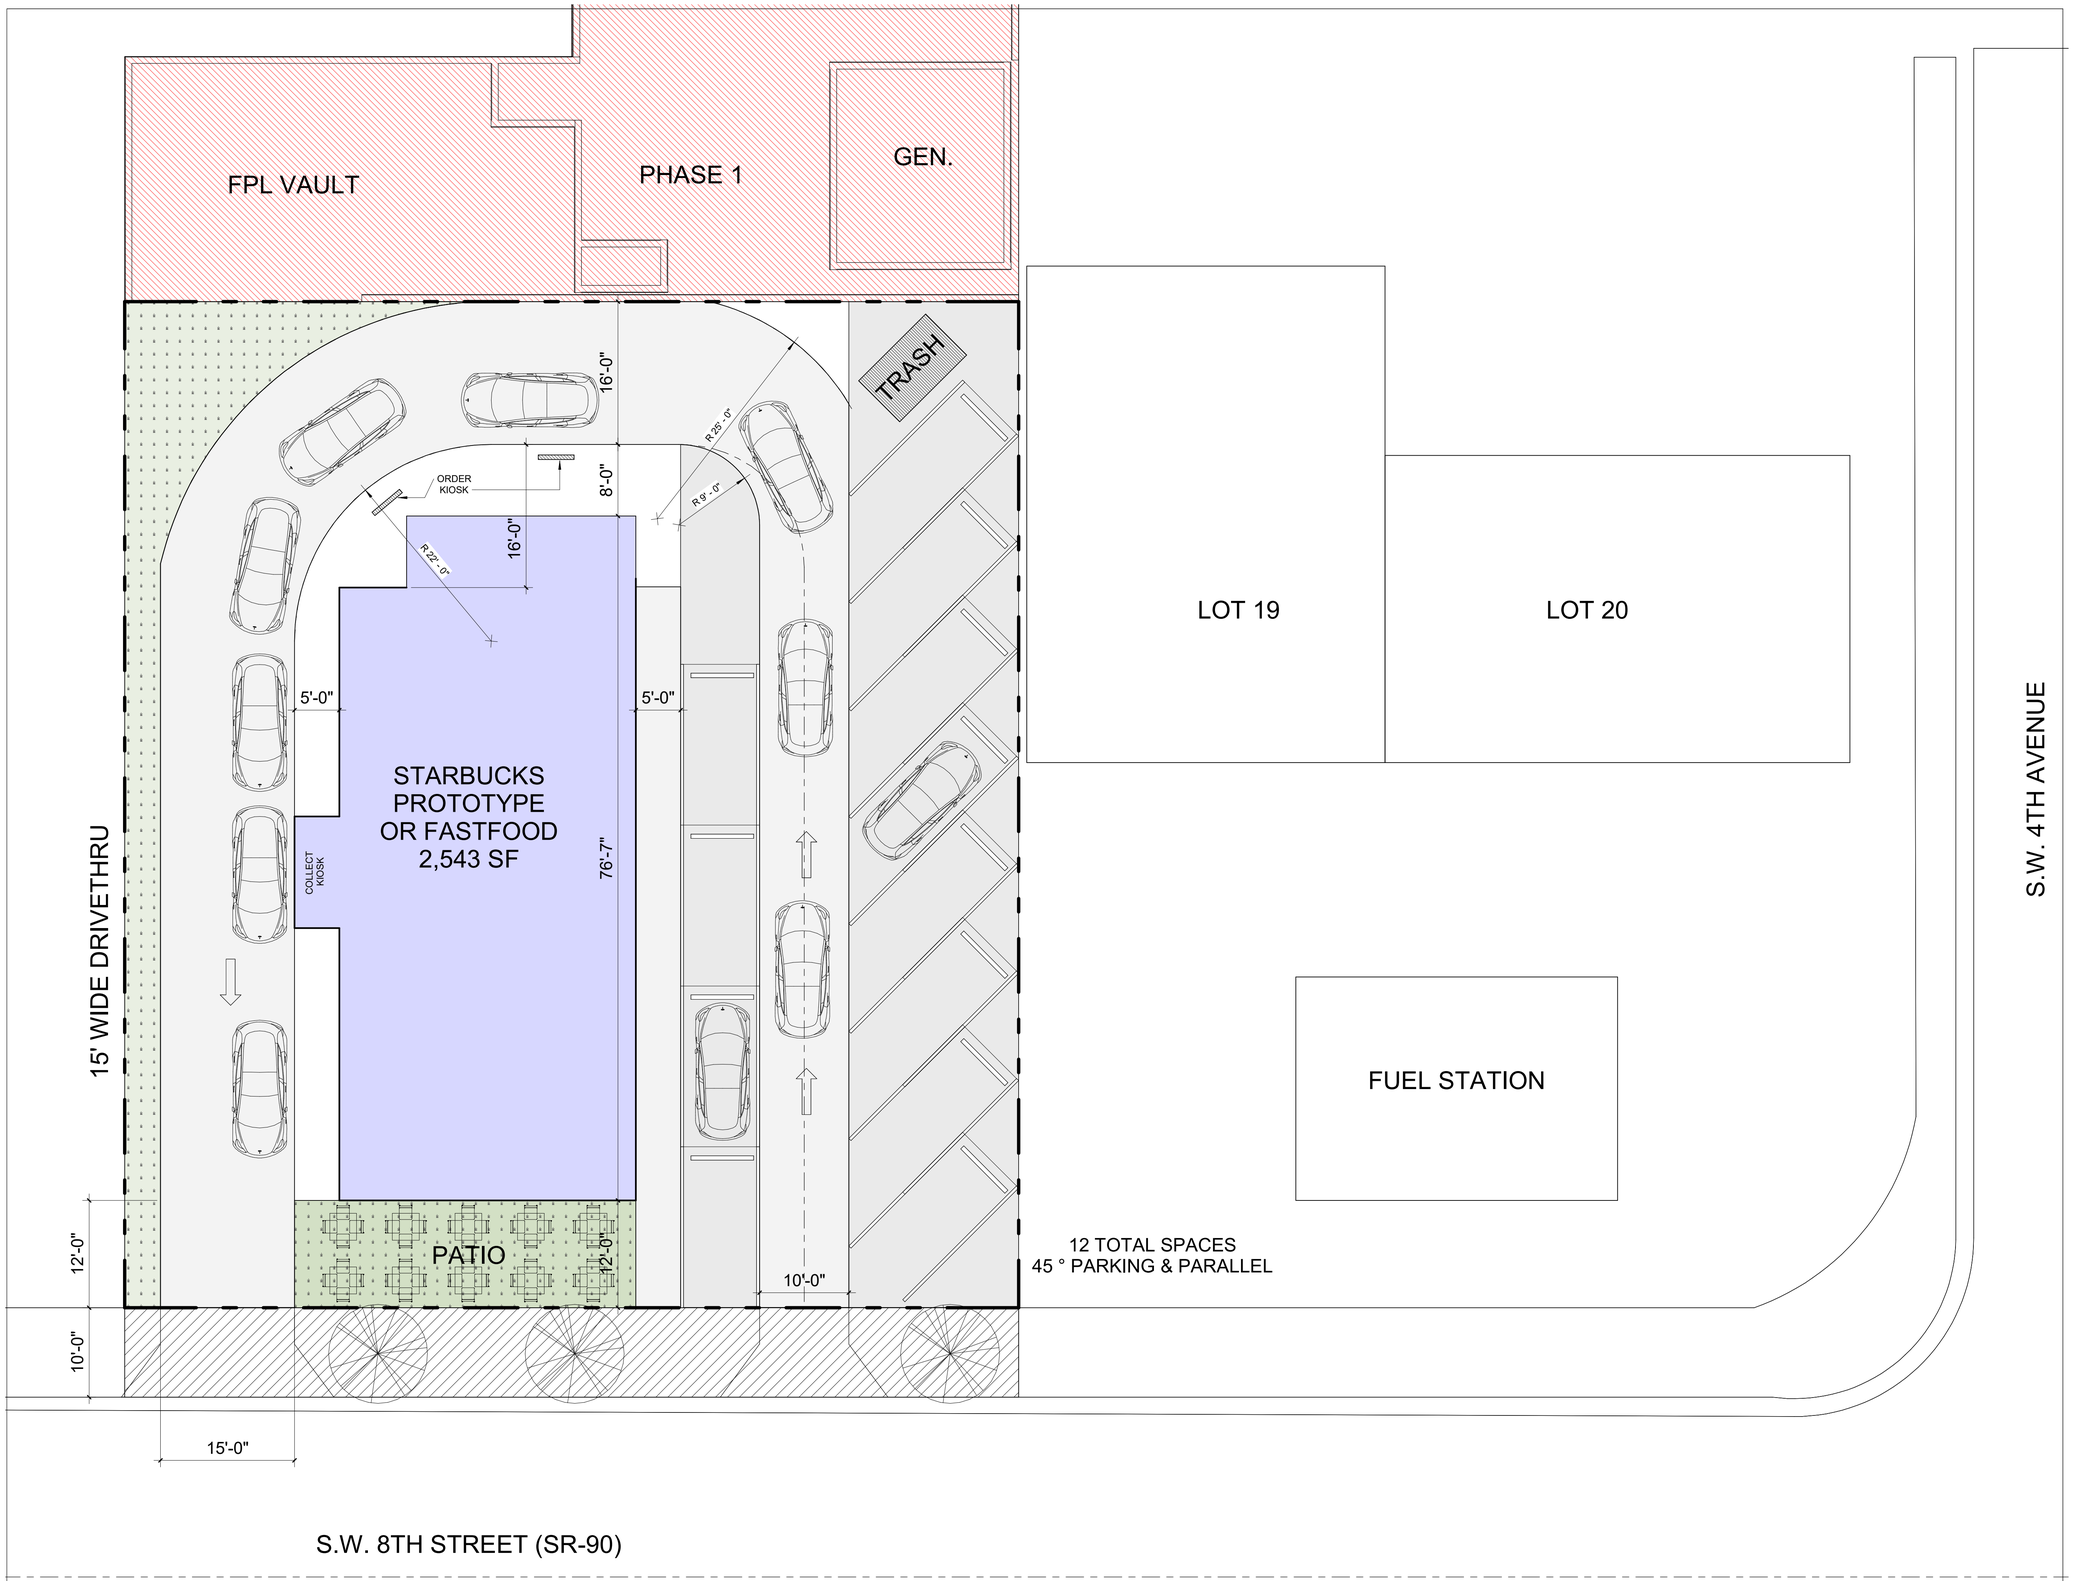

1 OPT 3 - COMMERCIAL USE 45 DEGREE PARKING
1/8" = 1'-0"

ISSUE DATE: 00-00-00 -- SITE PLAN REVIEW

No.	Date	Description

All ideas, designs, arrangements, plans and specifications indicated or represented by this drawing are owned by and are the property of Borges + Associates, P.A., and were created, evolved and developed for use on and in connection with the specified project. No copies, transmissions, reproductions, or electronic manipulation of any portion of these drawings in whole or in part are to be made without the express written permission of Borges + Associates, P.A.

All copyrights reserved © 2023

borges architects + associates
architecture urban-planning interior-design
237 S Dixie Hwy., 4th Floor, Ste. 419
Coral Gables, Florida 33133
305.3749216 phone
www.borgesarchitects.com

REINALDO BORGES, ARCHITECT
AA26000765
AR0016290

Project Team

Project Name

MEGACENTER PHASE II

420 SW 7TH ST
MIAMI, FL 33130

PARCEL # 0000

Project Number 00000

Drawing Name

OPT 3 RETAIL + PARKING

Scale: 1/8" = 1'-0"

Drawing Number A-101.1

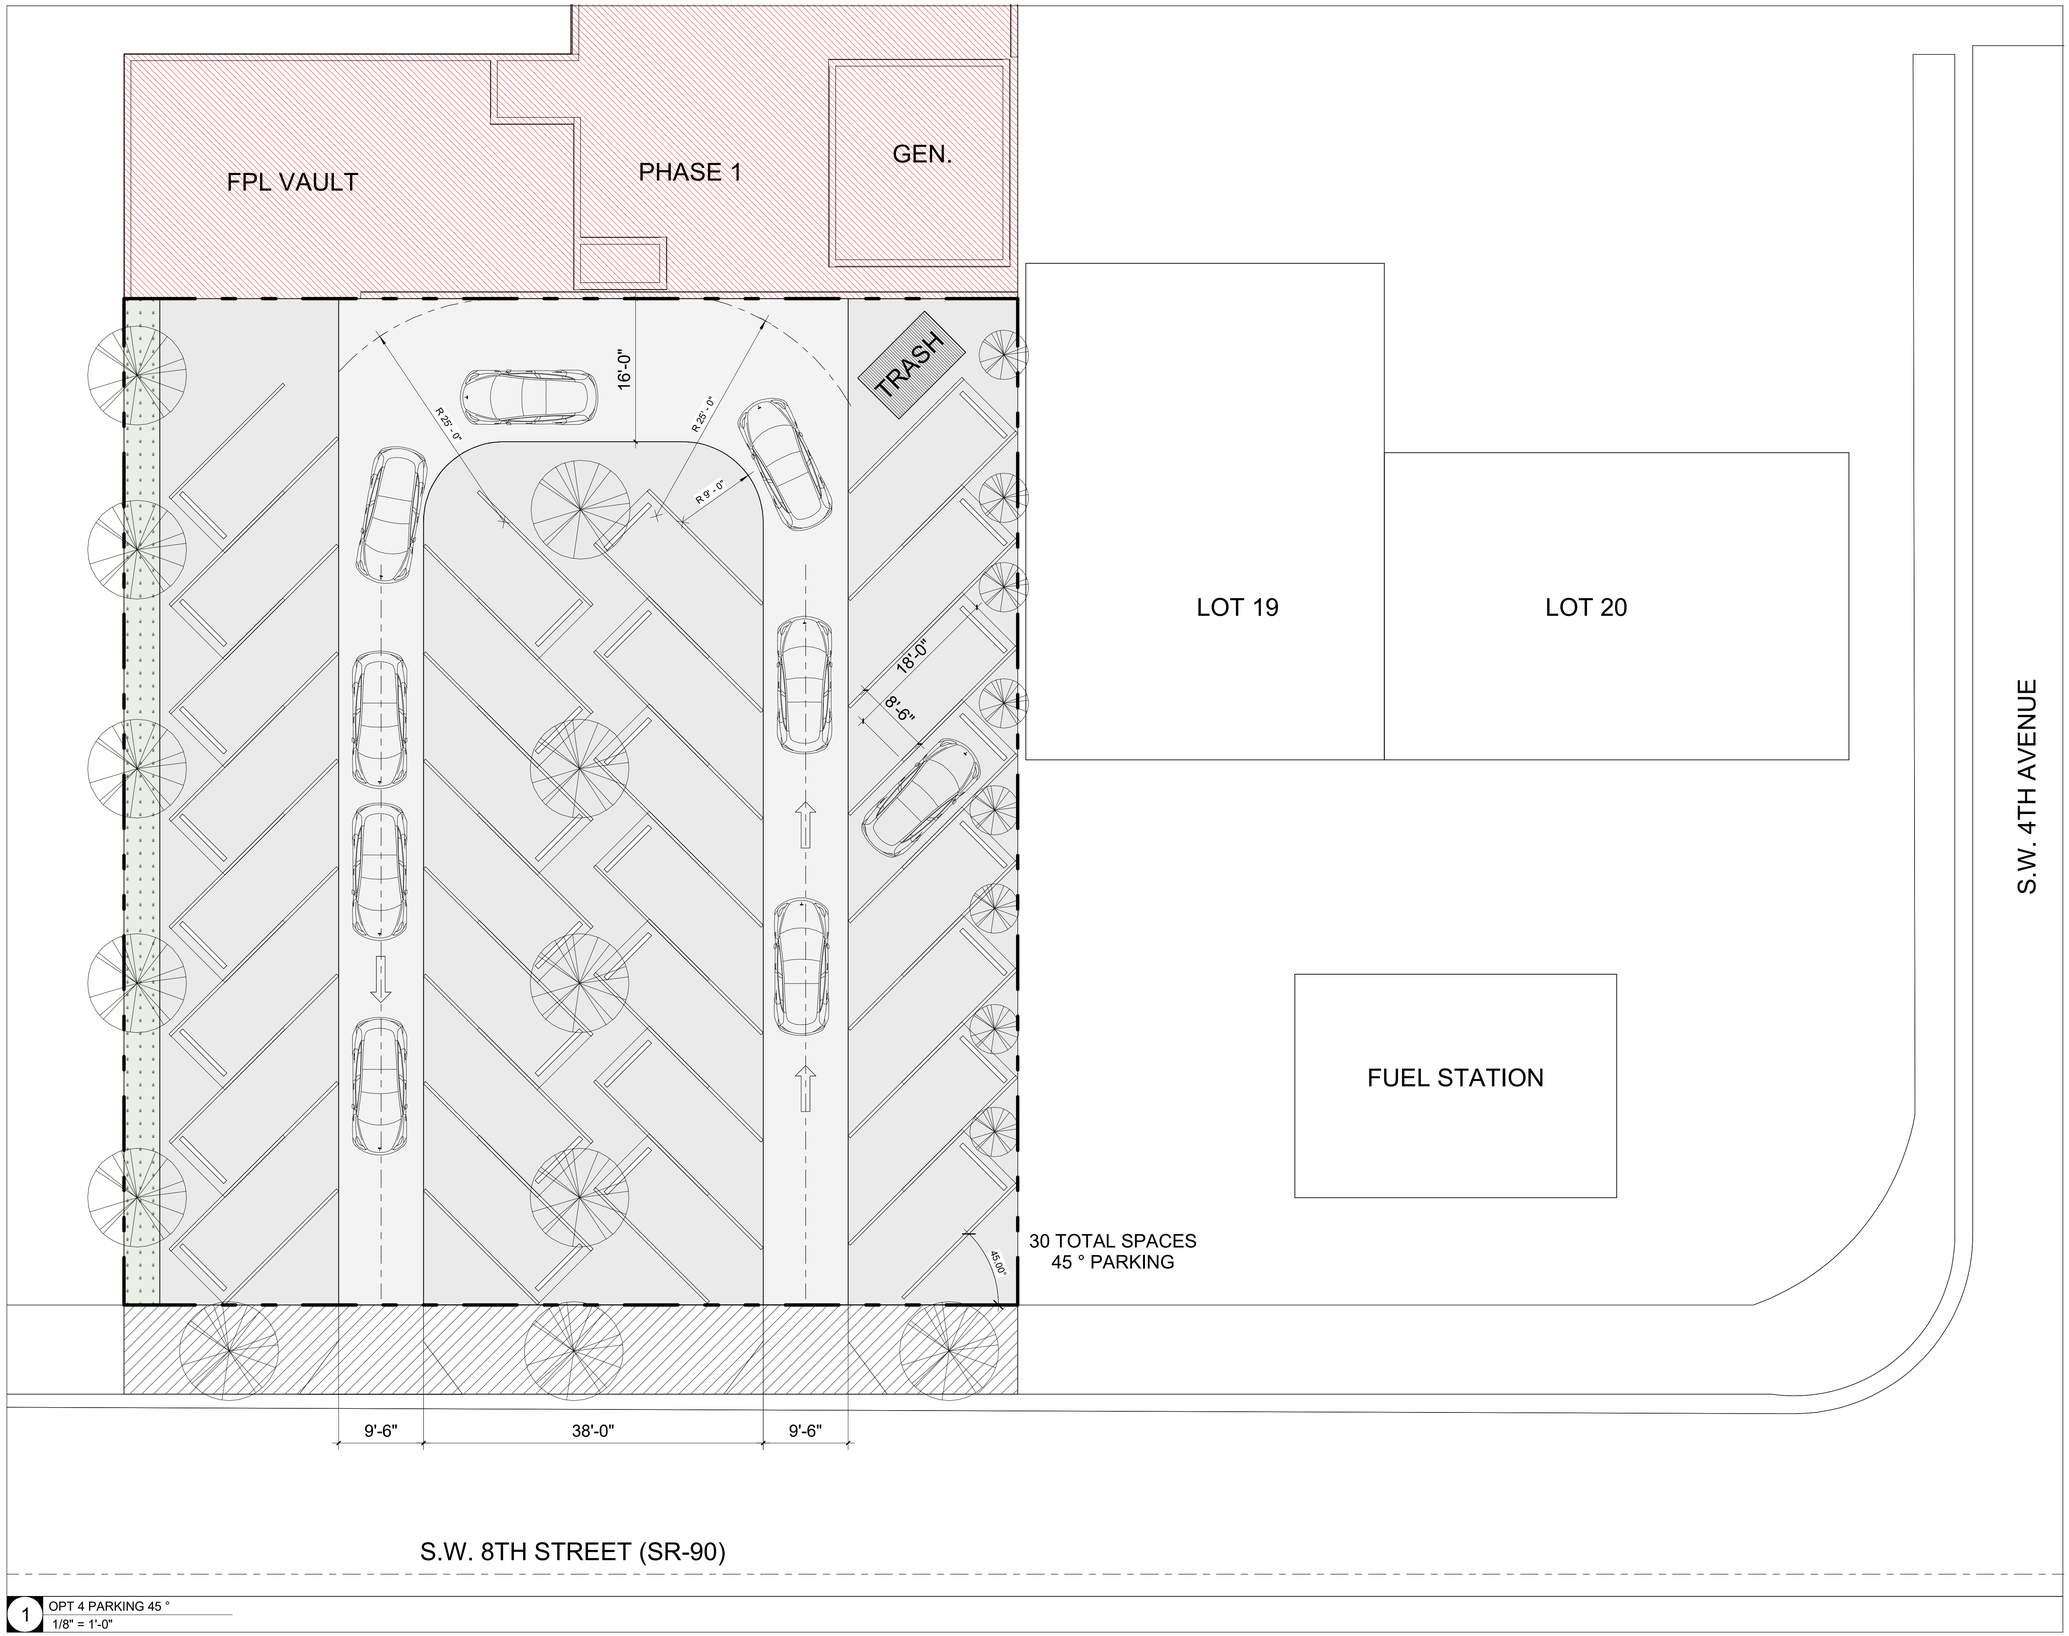

1 OPT 4 PARKING 45 °
1/8" = 1'-0"

ISSUE DATE: 00-00-00 -- SITE PLAN REVIEW

No.	Date	Description

All ideas, designs, arrangements, plans and specifications indicated or represented by this drawing are owned by and are the property of Borges + Associates, P.A., and were created, evolved and developed for use on and in connection with the specified project. No copies, transmissions, reproductions, or electronic manipulation of any portion of these drawings in whole or in part are to be made without the express written permission of Borges + Associates, P.A.

All copyrights reserved © 2023

borges architects + associates
architecture urban-planning interior-design
237 S Dixie Hwy., 4th Floor, Ste. 419
Coral Gables, Florida 33133
305.3749216 phone
www.borgesarchitects.com

REINALDO BORGES, ARCHITECT
AA26000765
AR0016290

Project Team

Project Name

MEGACENTER PHASE II

420 SW 7TH ST
MIAMI, FL 33130

PARCEL # 0000

Project Number 00000

Drawing Name

OPT 4 PARKING 45 °

Scale: 1/8" = 1'-0"

Drawing Number A-102

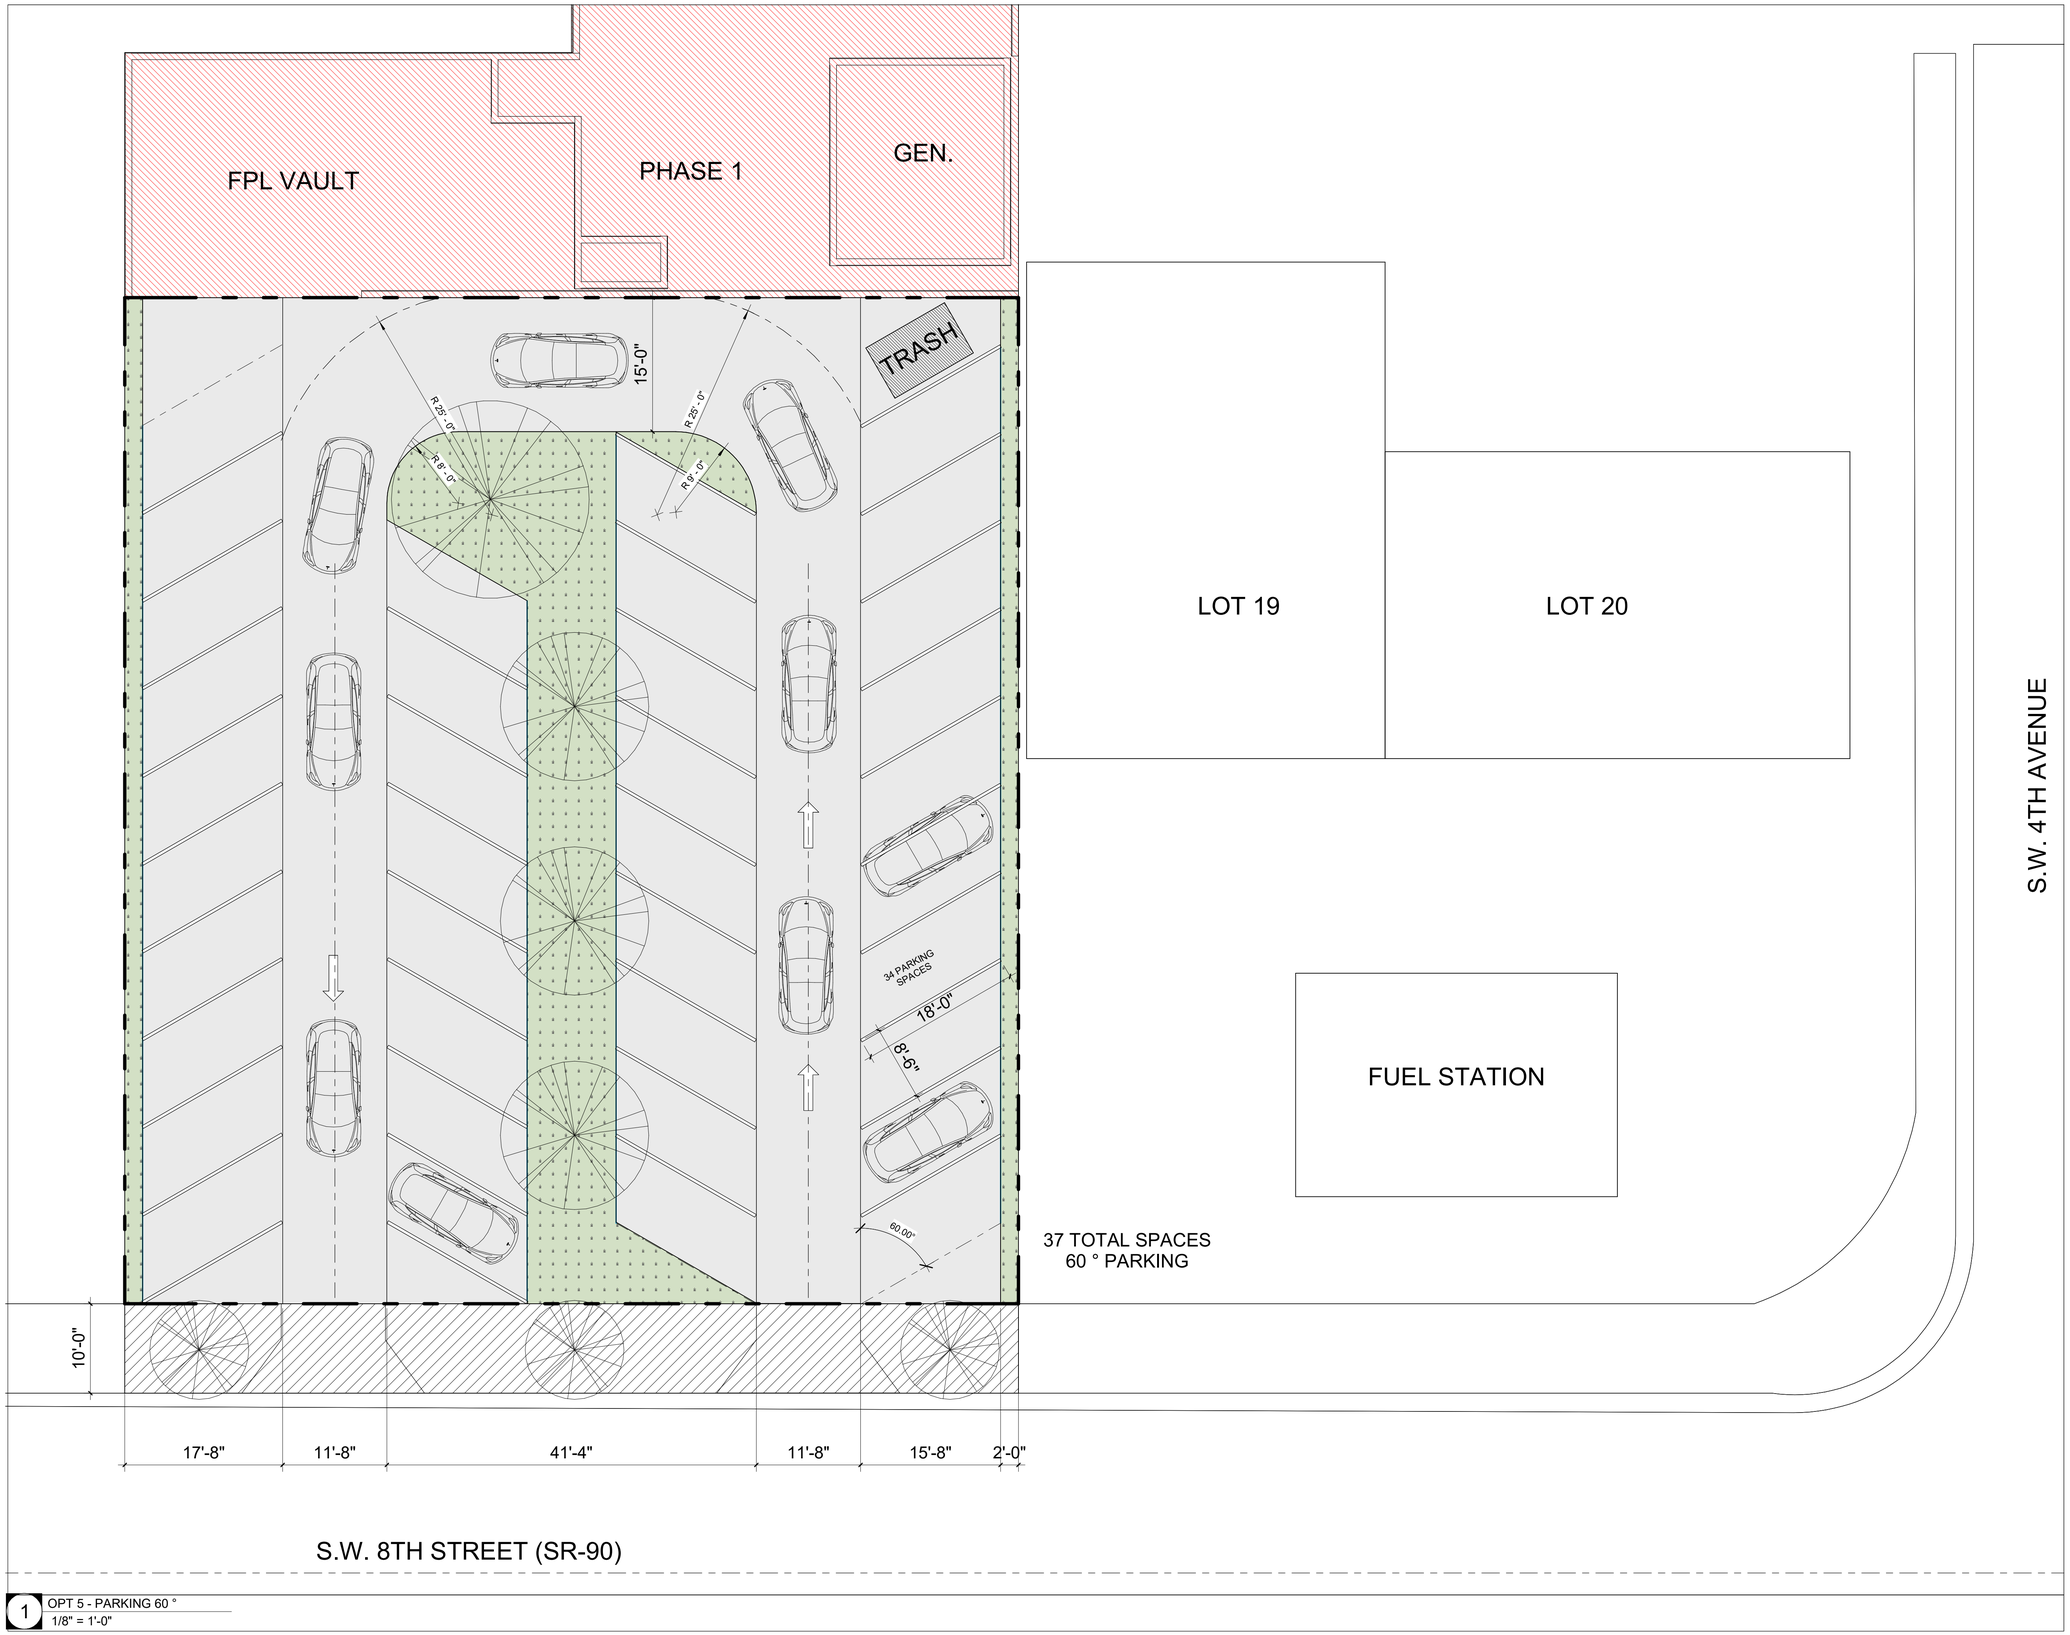

1 OPT 5 - PARKING 60 °
1/8" = 1'-0"

ISSUE DATE: 00-00-00 -- SITE PLAN REVIEW

No.	Date	Description

All ideas, designs, arrangements, plans and specifications indicated or represented by this drawing are owned by and are the property of Borges + Associates, P.A., and were created, evolved and developed for use on and in connection with the specified project. No copies, transmissions, reproductions, or electronic manipulation of any portion of these drawings in whole or in part are to be made without the express written permission of Borges + Associates, P.A.

All copyrights reserved © 2023

borges architects + associates
architecture urban-planning interior-design
237 S Dixie Hwy., 4th Floor, Ste. 419
Coral Gables, Florida 33133
305.3749216 phone
www.borgesarchitects.com

REINALDO BORGES, ARCHITECT
AA26000765
AR0016290

Project Team

Project Name

MEGACENTER PHASE II

420 SW 7TH ST
MIAMI, FL 33130

PARCEL # 0000

Project Number 00000

Drawing Name

OPT 5 PARKING 60 °

Scale: 1/8" = 1'-0"

Drawing Number A-103

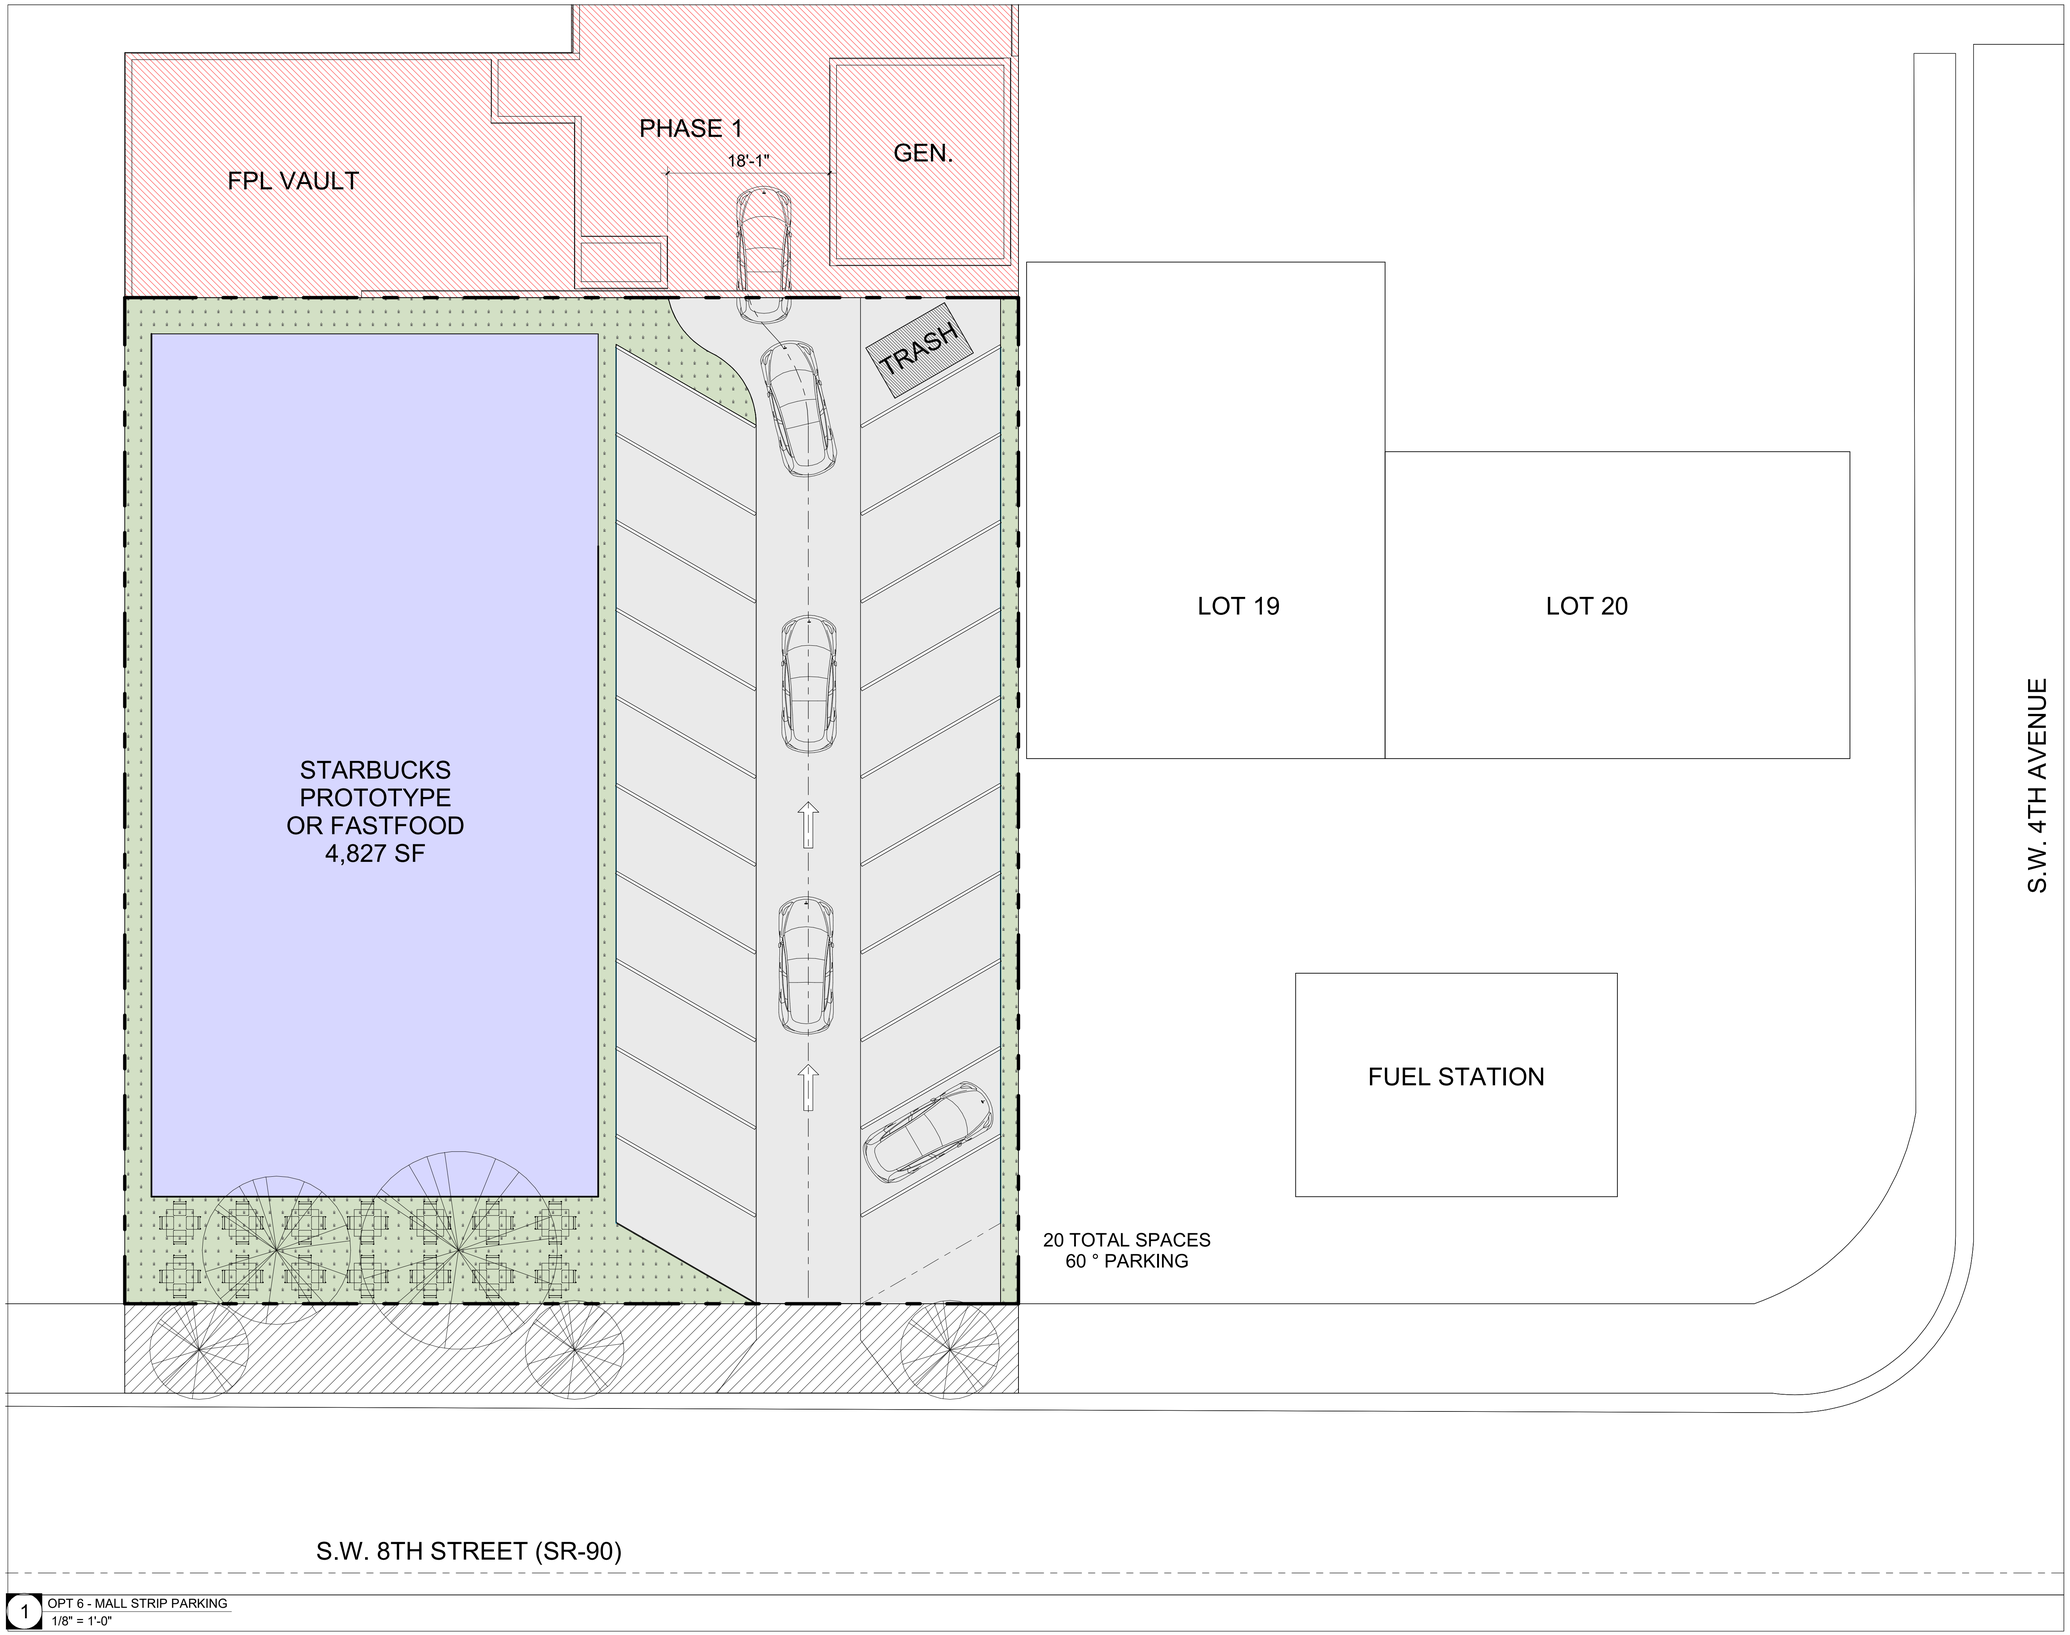

1 OPT 6 - MALL STRIP PARKING
1/8" = 1'-0"

ISSUE DATE: 00-00-00 -- SITE PLAN REVIEW

No.	Date	Description

All ideas, designs, arrangements, plans and specifications indicated or represented by this drawing are owned by and are the property of Borges + Associates, P.A., and were created, evolved and developed for use on and in connection with the specified project. No copies, transmissions, reproductions, or electronic manipulation of any portion of these drawings in whole or in part are to be made without the express written permission of Borges + Associates, P.A.

All copyrights reserved © 2023

borges architects + associates
architecture urban-planning interior-design
237 S Dixie Hwy., 4th Floor, Ste. 419
Coral Gables, Florida 33133
305.3749216 phone
www.borgesarchitects.com

REINALDO BORGES, ARCHITECT
AA26000765
AR0016290

Project Team

Project Name

MEGACENTER PHASE II

420 SW 7TH ST
MIAMI, FL 33130

PARCEL # 0000

Project Number 00000

Drawing Name

OPT 6 - MALL STRIP PARKING

Scale: 1/8" = 1'-0"

Drawing Number A-104