RENTAL SPACE LEGEND		
SUITE #	DESCRIPTION	BLDG #
44	AMA WOOD FIRED PIZZA	1
40	POTTER BROTHERS SKI AND PATIO	1
33	BROAD OPTIONS JEWELRY	1
30	J JILL	1
1	FT BISTRO RESTAURANT	1
22	HERZOGS PAINT	1
10	CHICO'S	1
7	JOS. A BANK	2
12	TALBOTS	3
N/A	COMMON AREAS	N/A
25	APARTMENT #25	1
26	APARTMENT #26	1
6	APARTMENT #6	2
8	APARTMENT #8	2
9	APARTMENT #9	2
47	APARTMENT #47	5
48	APARTMENT #48	5
49	APARTMENT #49	5
50	APARTMENT #50	5

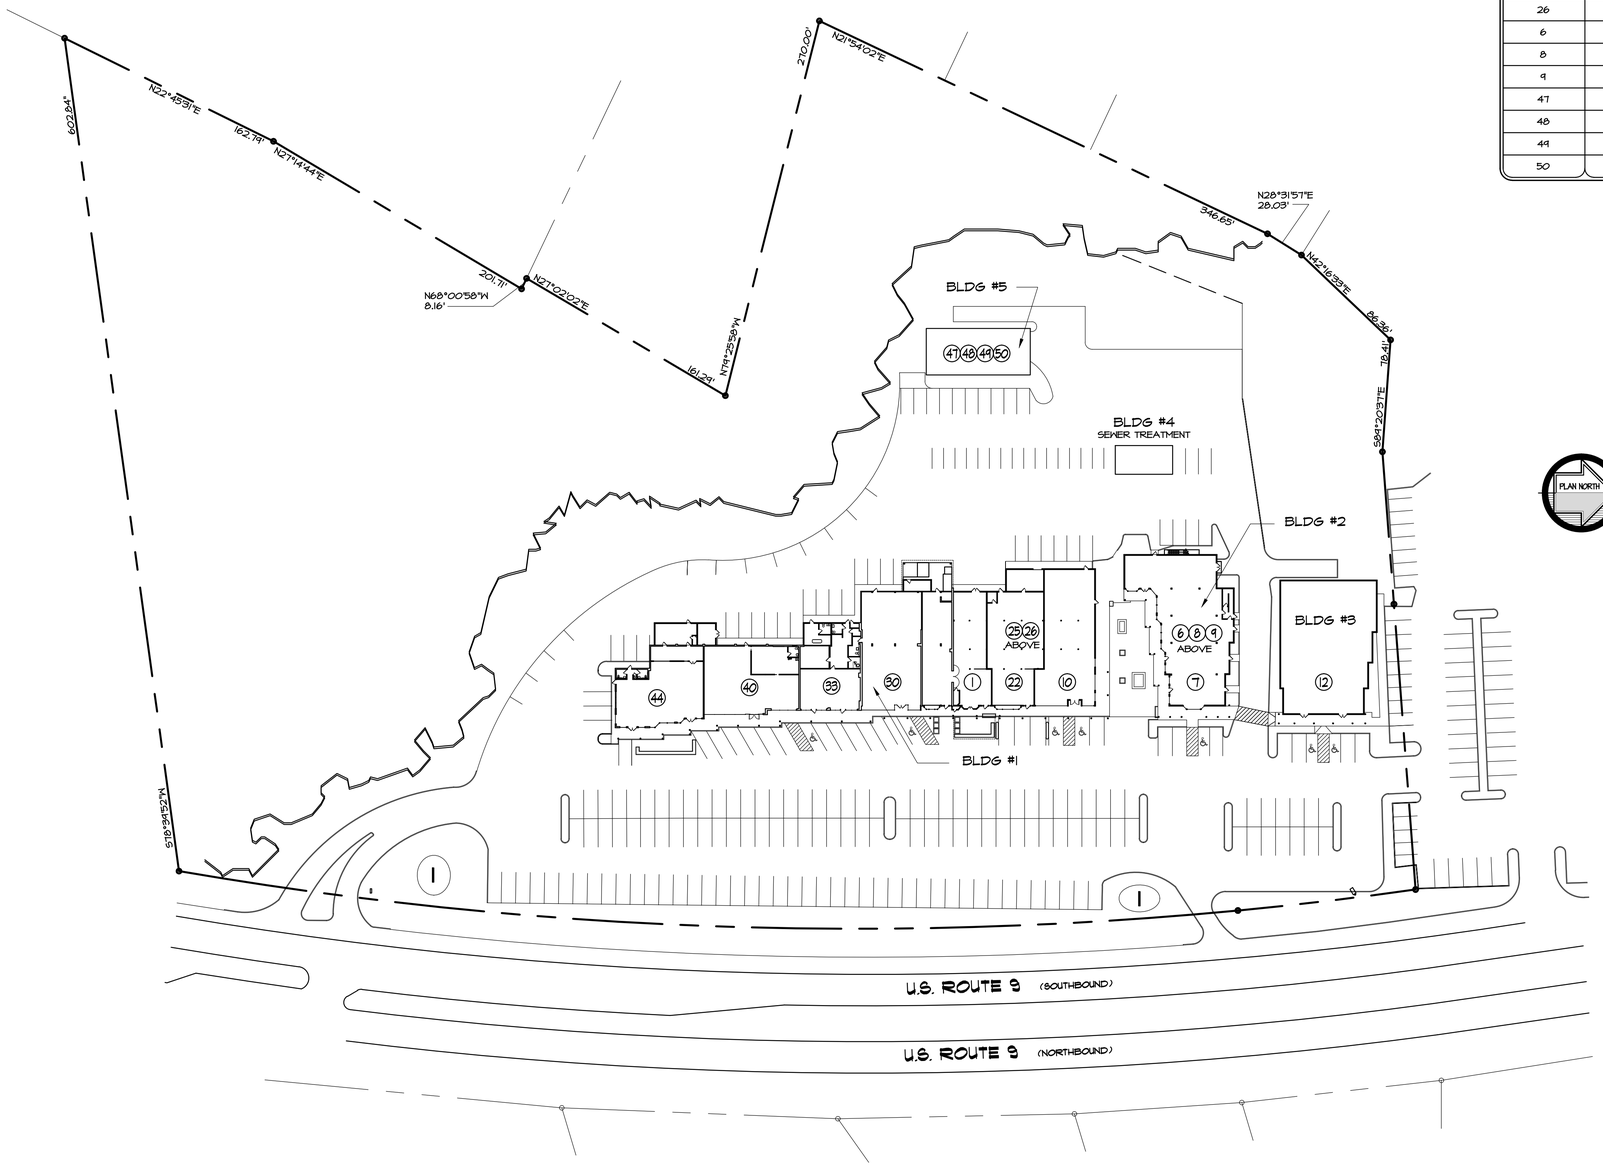

1 AP-1 ADDRESS SITE PLAN

SCALE: 1" = 50'-0"

0 50' 100' 150'

project no. 01-58.23

date 10 JUL 23

drawn by RAM

revision date	description
14 JUL 23	PLAN REVISION

ADDRESS PLAN FOR:

LAWRENCE FARMS

1083 ROUTE 9 TOWN OF WAPPINGER, NY

ADDRESS SITE PLAN

MAURI ARCHITECTS PC

73 MANSION STREET POUGHKEEPSIE NY 12601 845.452.1080 mauri-architects.com

sheet no. AP-1

PURSUANT TO SECTION 645 (5) OF THE REGULATIONS OF THE COMMISSIONER OF EDUCATION UNAUTHORIZED ALTERATIONS TO THIS DOCUMENT IS A VIOLATION OF THE LAW