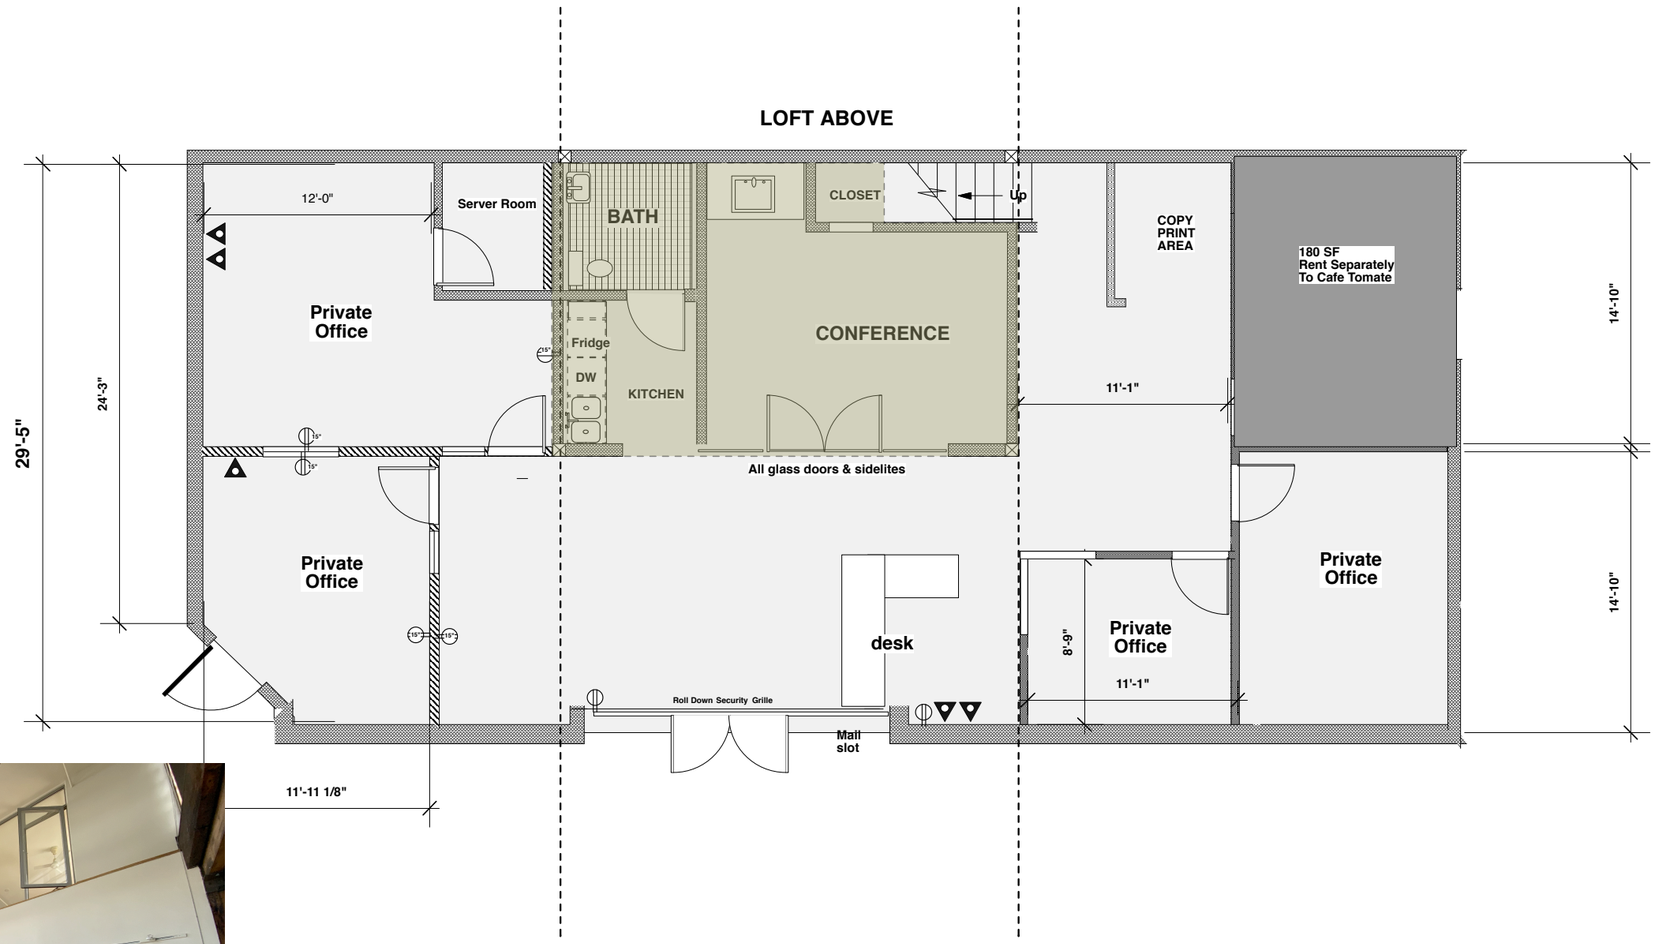

N.

FLOOR PLAN
Scale: 1/8" =1'-0"

TERMS:
2200 GSF with Loft

2 Parking Spaces
Air Conditioned
Alarmed

ABRAMS/ MILLIKAN & ASSOCIATES

ARCHITECTURE CONSTRUCTION DEVELOPMENT
LICENSE #C25888

1834 Fourth Street Berkeley, CA. 94710
(510) 644-3002 (510) 649-9095 fax

Bancroft Center

Space #2239 Fifth St.
Berkeley, CA. 94710

ABRAMS/MILLIKAN & ASSOC. expressly reserves their common law copyright and other property rights in these plans. These plans are not to be reproduced, changed, or copied in any form or manner whatsoever, nor are they to be assigned to a third party without first obtaining the written permission and consent of A.M.A. In the event of unauthorized reuse of these plans by a third party, the third party shall hold A.M.A. harmless.

FLOOR PLAN

DATE : 6/ 10/ 97			
SCALE: 1/4"=1'-0"			
DRAWN : EA			
JOB: #			
REVISION	DATE	BY	CHECKED

SHEET NO.

OF _____ SHEETS