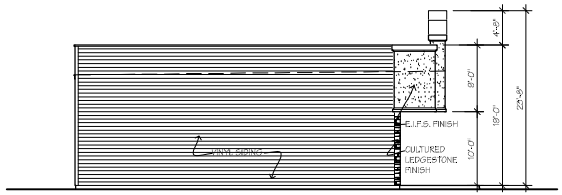

2/1 PROPOSED SIDE ELEVATION
SCALE: 1/8"= 1'-0"

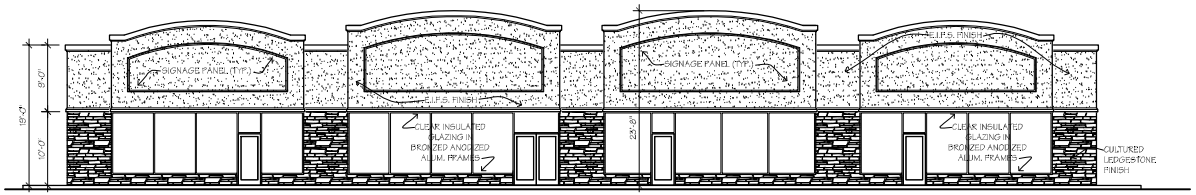

1/1 PROPOSED FRONT ELEVATION
SCALE: 1/8"= 1'-0"

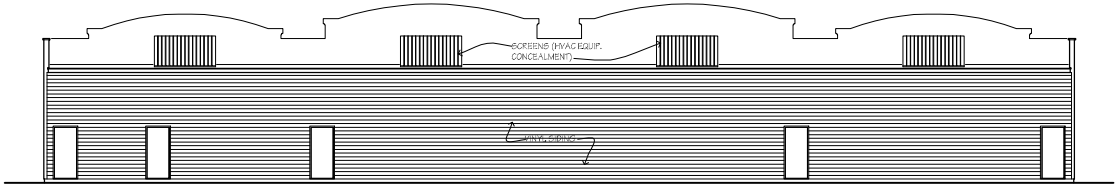

3/1 PROPOSED REAR ELEVATION
SCALE: 1/8"= 1'-0"

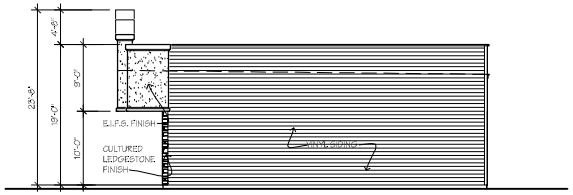

4/1 PROPOSED SIDE ELEVATION
SCALE: 1/8"= 1'-0"

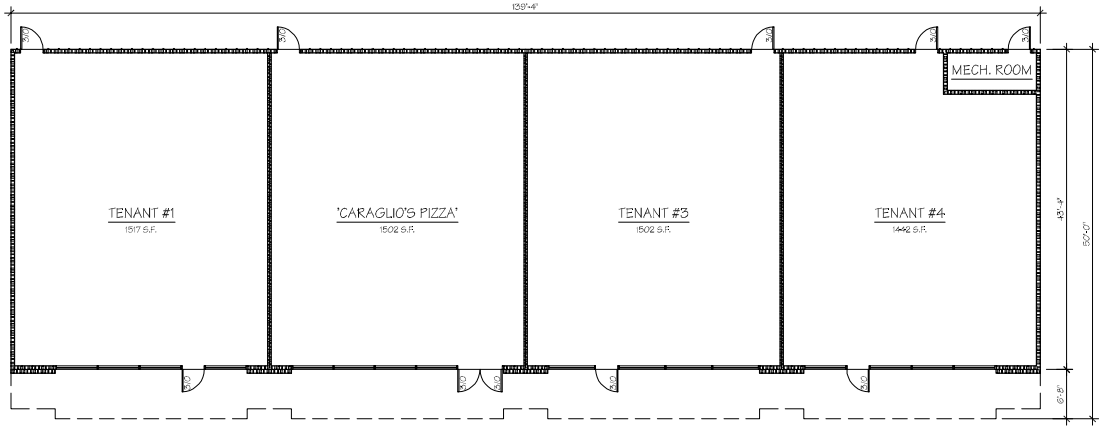

5/1 PROPOSED FLOOR PLAN
SCALE: 1/8"= 1'-0"

REV.	DESCRIPTION	BY	DATE
A	PRELIM. PLANS	TKS	2/10/15
B	PROGRESS DRAWINGS	TKS	2/18/16
C	PROGRESS DRAWINGS	TKS	2/22/16
D	PROGRESS DRAWINGS	TKS	3/18/16

NEW COMMERCIAL PLAZA

FLOOR PLAN & ELEVATIONS

NEW YORK

WRITTEN DIMENSIONS TAKE PREFERENCE OVER SCALED DIMENSIONS AND SHALL BE VERIFIED ON THE JOB SITE. ANY DISCREPANCY SHALL BE REPORTED TO THE ARCHITECT PRIOR TO THE COMMENCEMENT OF ANY WORK.

FENITY ASSOCIATES-
ARCHITECTS
129 SOUTH UNION ST. SPENCERPORT, NY 14559
(585) 352-4611 OFFICE (585) 352-4606 FAX

NEW YORK STATE LAW PROHIBITS ALTERATION OF THIS DOCUMENT EXCEPT BY A LICENSED PROFESSIONAL ARCHITECT OR ENGINEER.

PROJECT NO.:

DRAWN BY: TKS

ISSUE DATE: 2/18/16

1 OF 1