INTERIOR REMODEL

Seal

Rev	Date	By	Description
1			

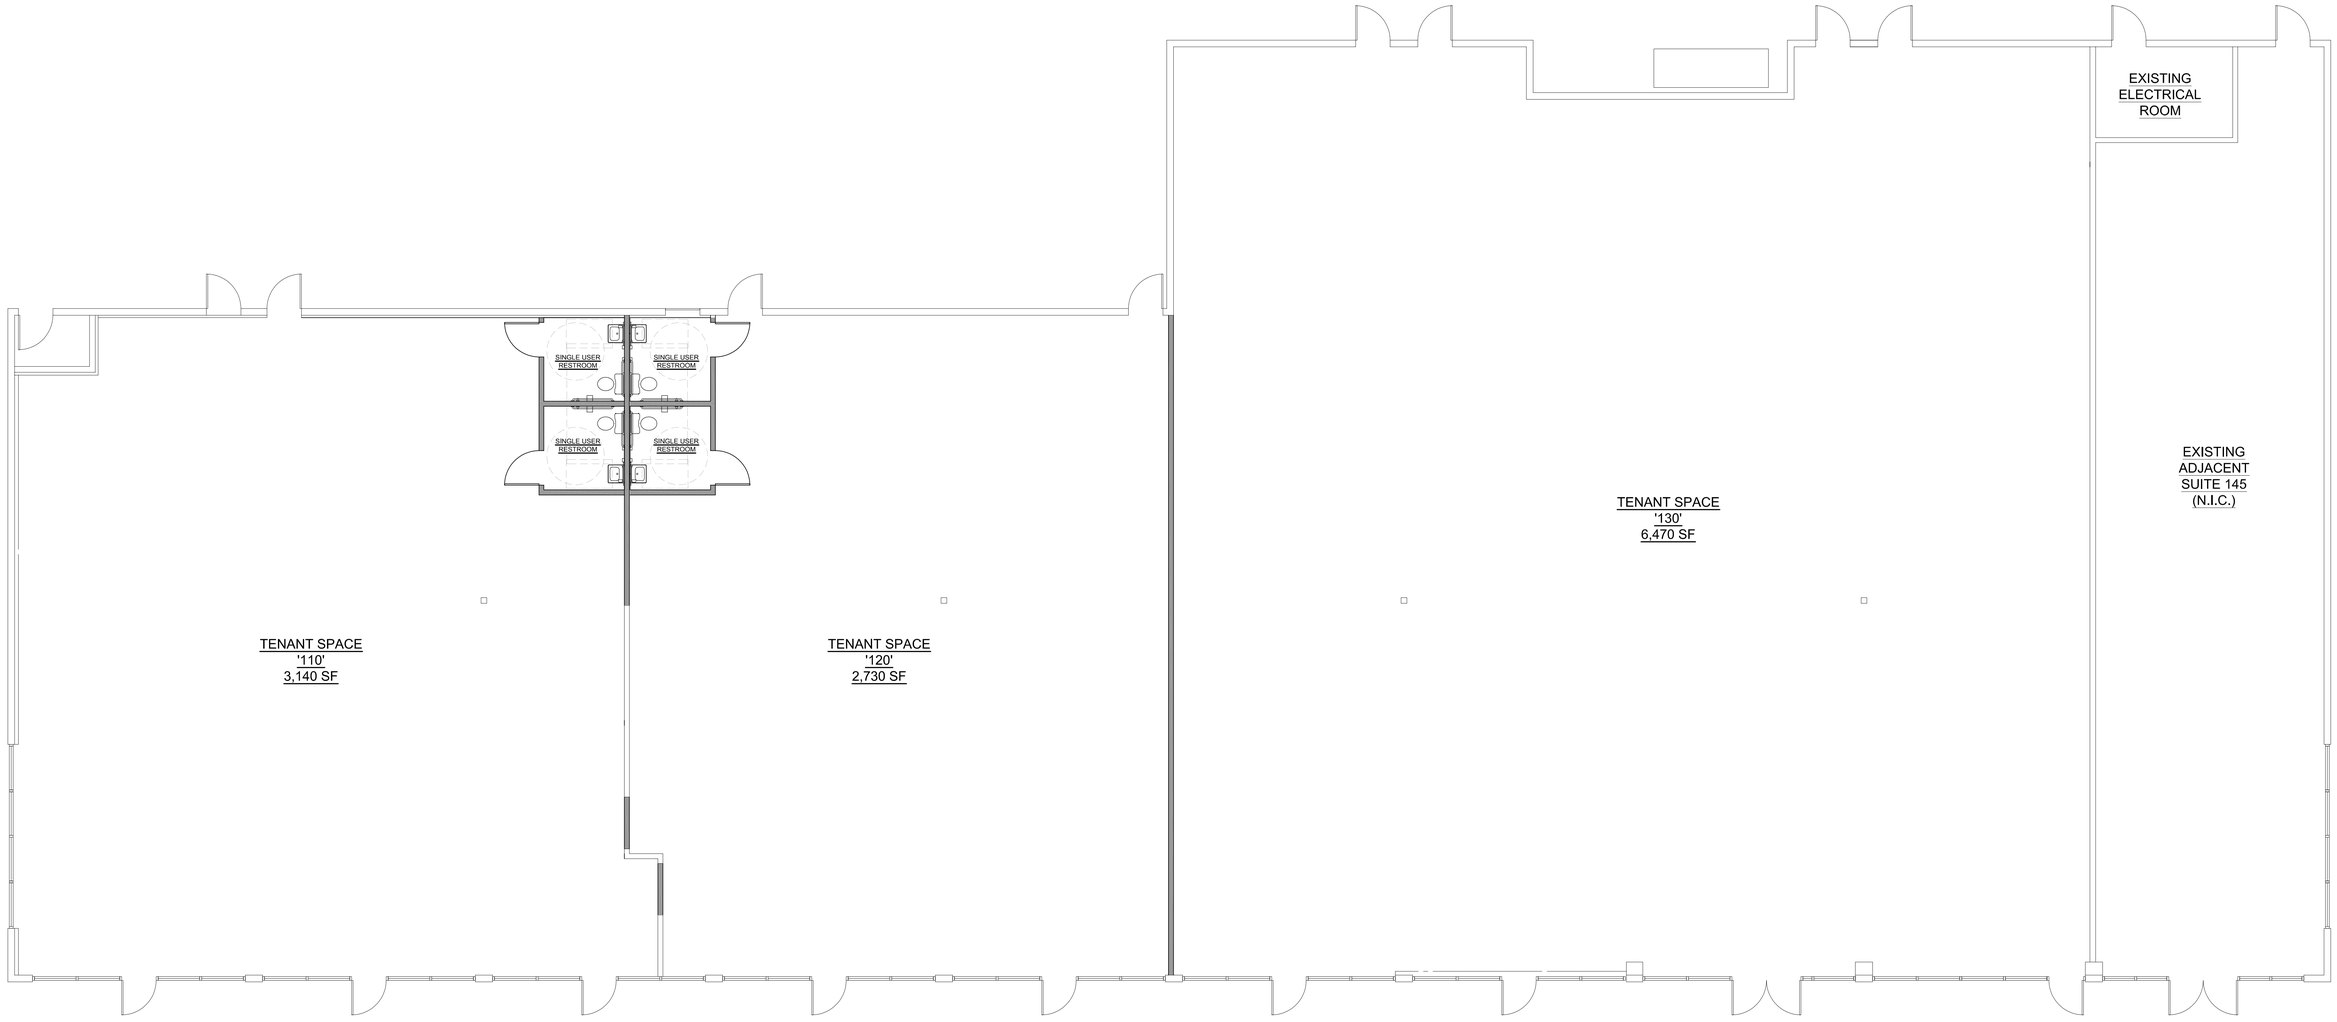

1 FLOOR PLAN

SCALE: 3/16" = 1'-0"

INTERIOR REMODEL

6390 N DECATUR BLVD
LAS VEGAS, NV 89130

Sheet Name

FLOOR PLAN

Drawn/Checked By

TJM

Date

MARCH 26, 2026

Project Number

..

Sheet Number

A2.1