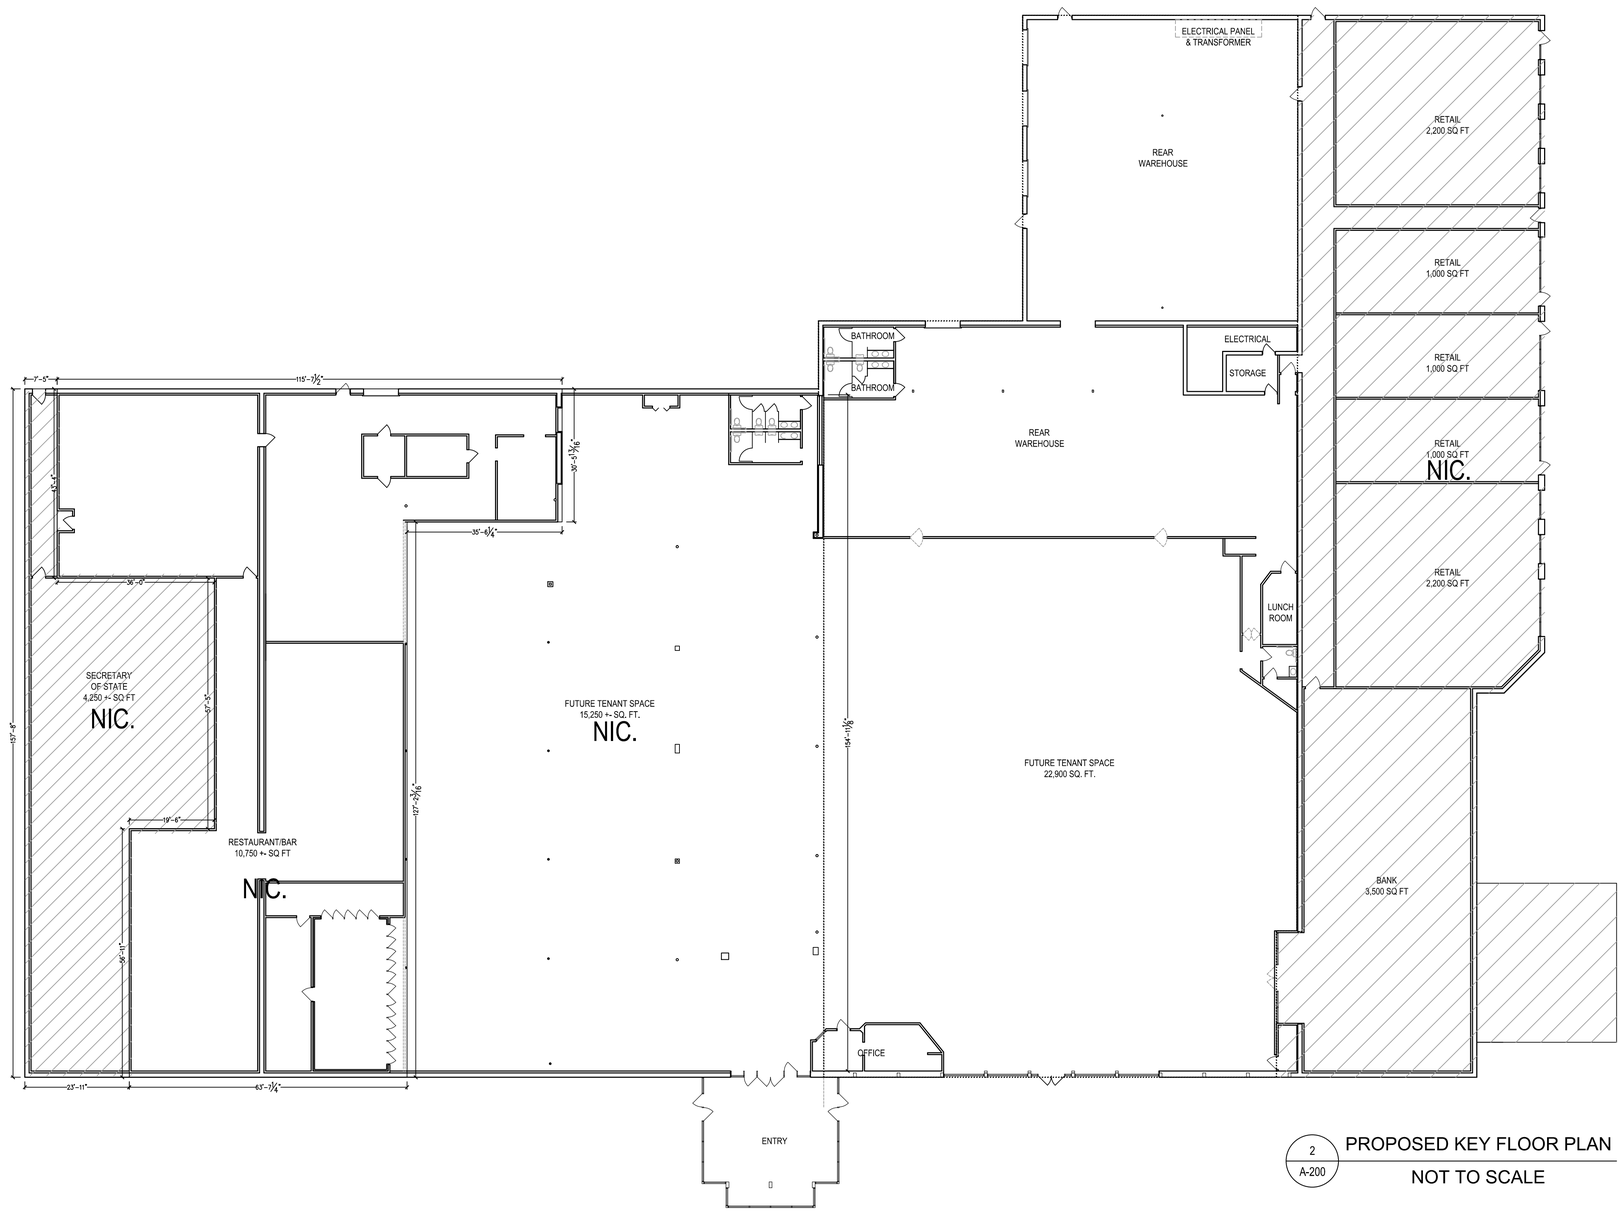

2
A-200

PROPOSED KEY FLOOR PLAN

NOT TO SCALE

SOUTHTOWN SHOPPING CENTER
413 FRONTAGE ROAD
BELVIDERE,
IL 61008

ISSUANCE

REV.	ISSUE	DATE
	100% CD	12/32/2024

ARCHITECT/ENGINEER: -

DRAWN: JP CHECK: JD

PROJECT NO: 202410130 SCALE: AS NOTED

TITLE: **PROPOSED KEY FLOOR PLAN**

SHEET: **A-200**