NORTH

WEST

EAST

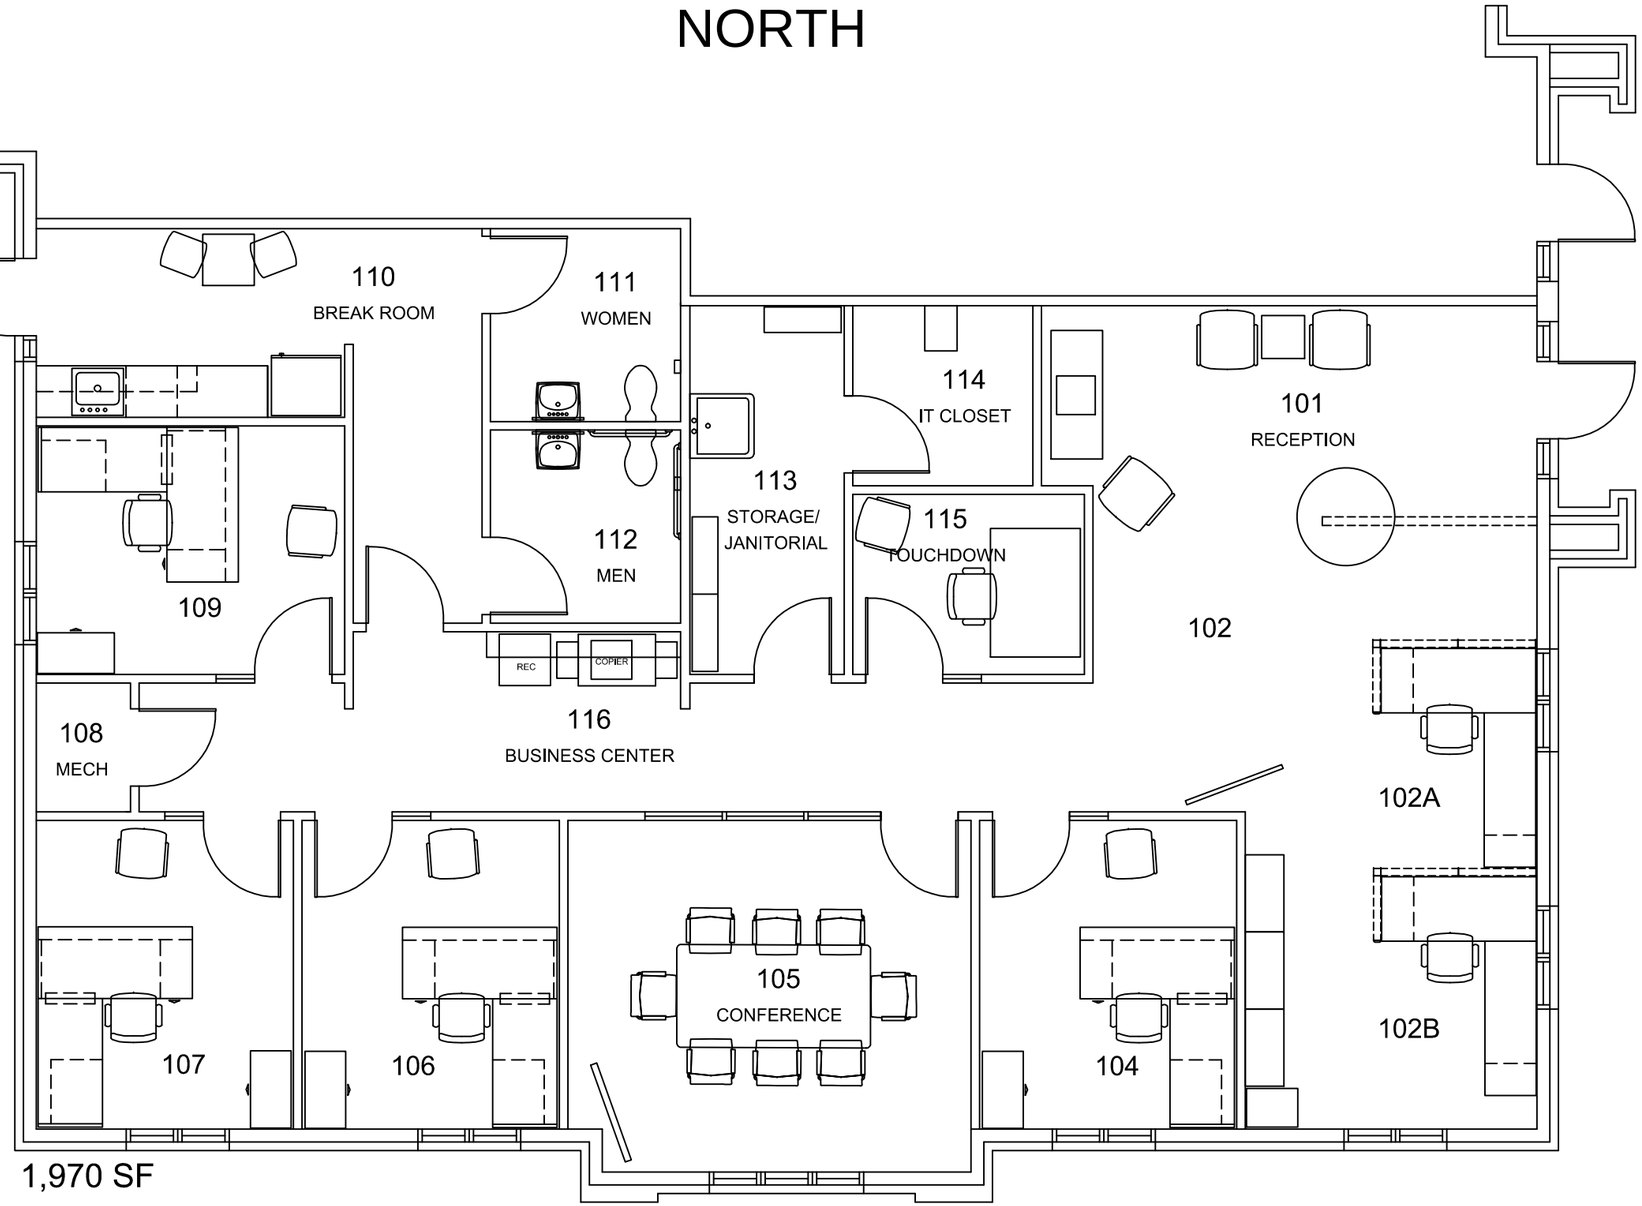

SOUTH

Revisions	Date

Field Office

Location
6904 S. East St - Suite A
Indianapolis, IN 46227

Project Title
PROJECT TITLE

Date
2/14/2014

Drawing No.
01
Sht. 1 Of 1

AutoCAD File Name
494_Marion_MarionSouth.dwg

Designed By

Checked By
TMH

Drawn By
SFF

Location
Indianapolis, Indiana

Scale:
1/8" = 1'-0"