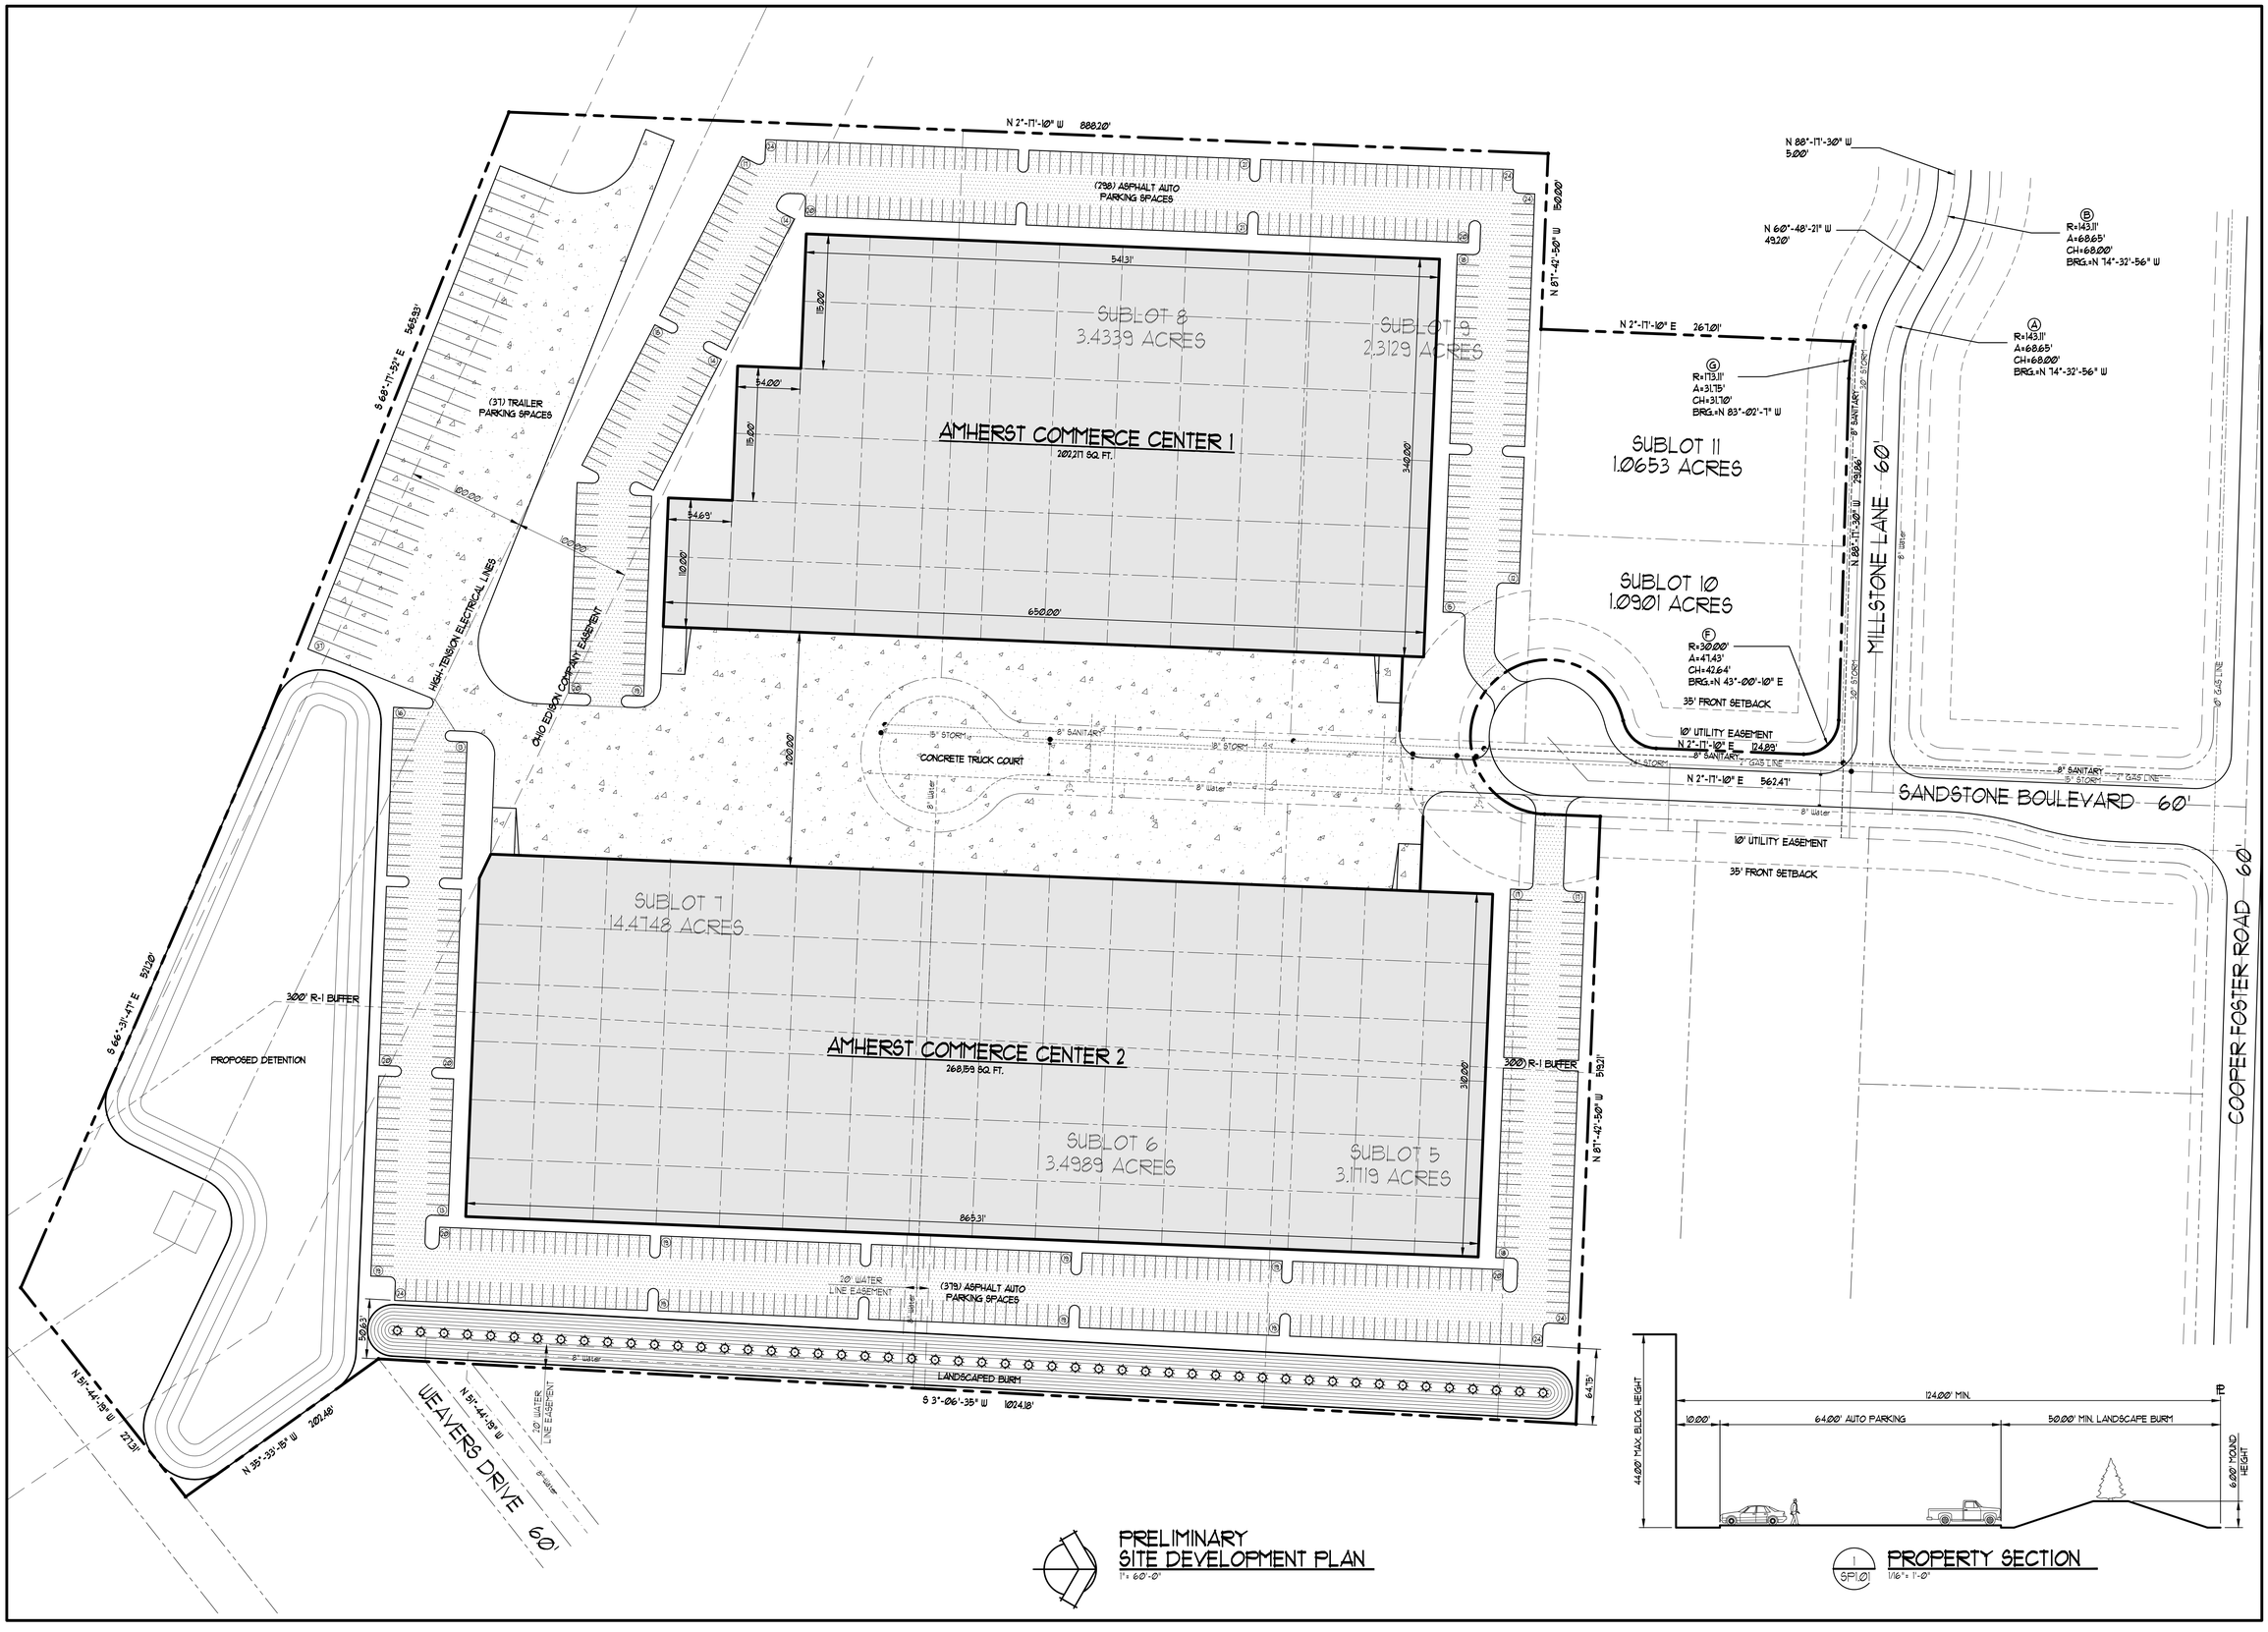

PRELIMINARY SITE DEVELOPMENT PLAN
1" = 60'-0"

SP1.01 PROPERTY SECTION
1/16" = 1'-0"

RAY FOGG BUILDING METHODS, LLC.
ENGINEERS • CONTRACTORS • DEVELOPERS
981 KEYNOTE CIRCLE, SUITE 15, CLEVELAND, OHIO 44131
PHONE (216) 351-7976

STAMPS

ISSUE:	DATE:
AUTHORIZED USE:	
■ SCHEMATIC DESIGN	01/17/22
■ DESIGN DEVELOPMENT	05/06/22
☐ BIDDING	--
☐ BUILDING PERMIT	--
☐ CONSTRUCTION	--
☐ AS-BUILT	--

DRAWN BY: TDG
CHECKED BY: MJM
PROJECT NO: ----

REV. #	DATE	DESCRIPTION
△	--	--
△	--	--
△	--	--
△	--	--
△	--	--
△	--	--

REVISIONS

SHEET TITLE: PRELIMINARY SITE DEVELOPMENT PLAN

PROJECT TITLE: **AMHERST COMMERCE PARK**
SANDSTONE BOULEVARD
AMHERST, OHIO 44001

SHEET NO. SP1.01