# FOUNDATION PLAN

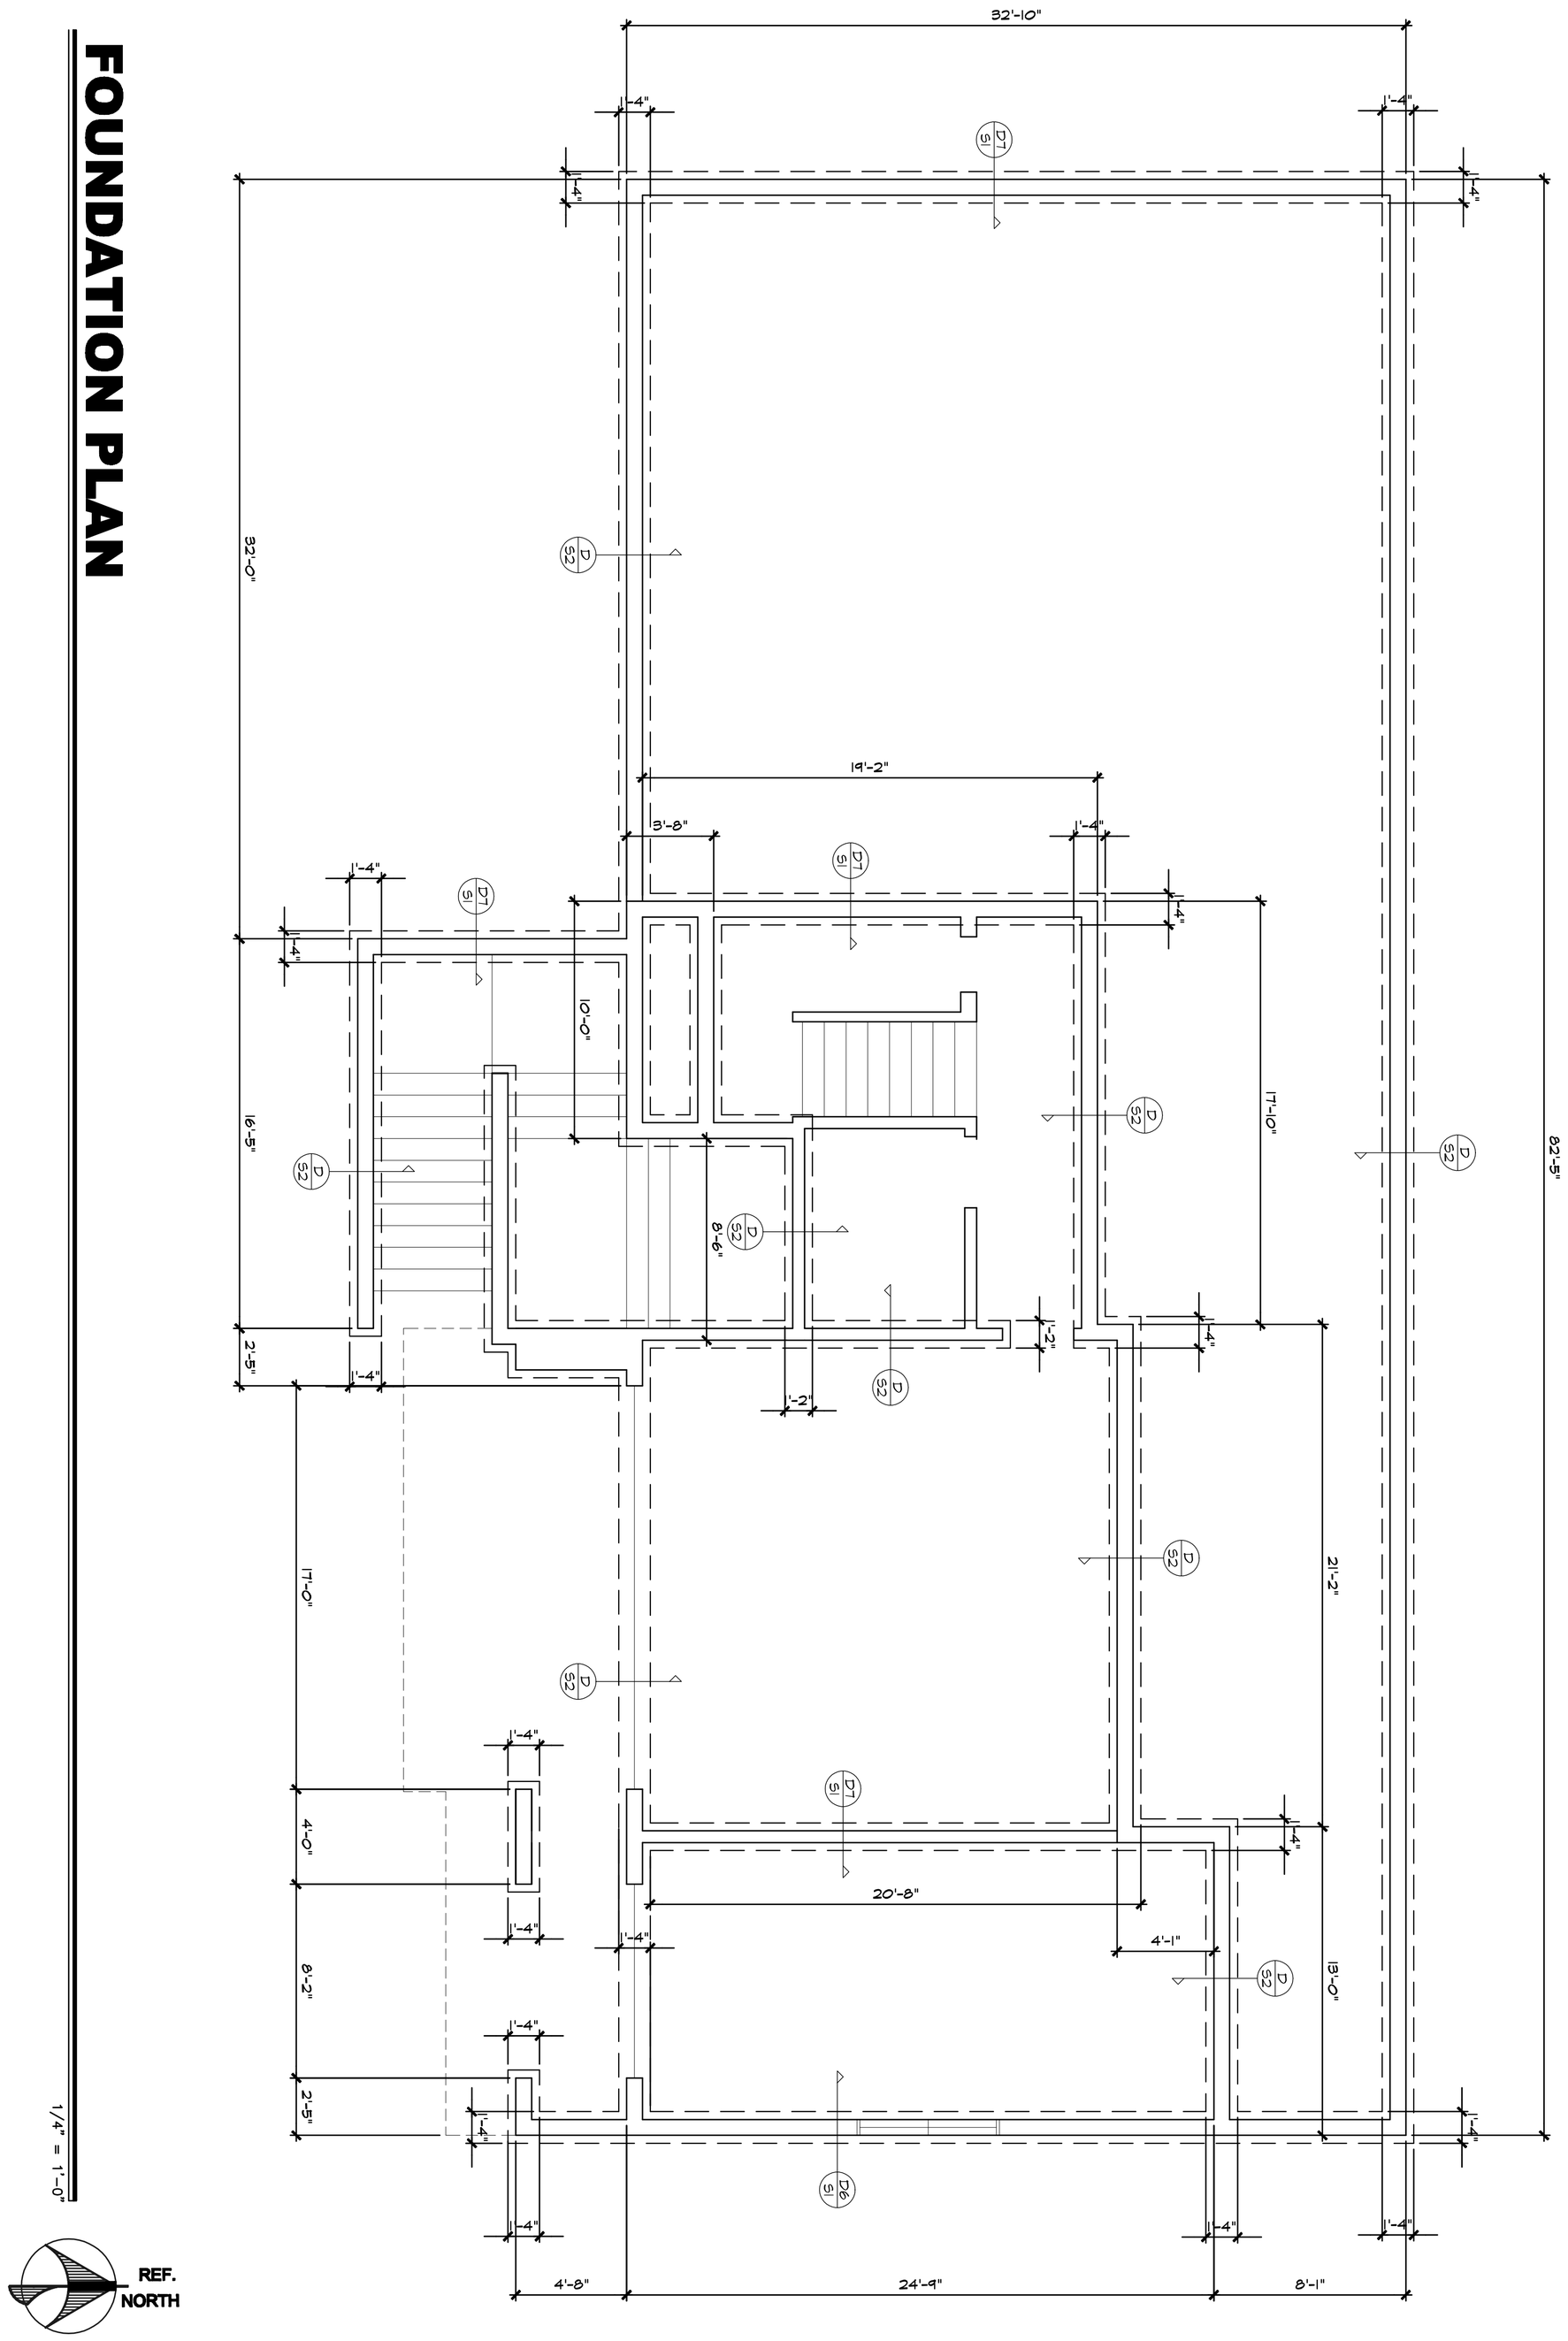


| No. | REVISION | DATE | BY |
|---|---|---|---|
| 1 | | | |
| 2 | | | |
| 3 | | | |
| 4 | | | |
| 5 | | | |
| 6 | | | |
| 7 | | | |

ENGINEER

THE DESIGN & INFORMATION SHOWN ON THIS DRAWING SHEET ARE CONFIDENTIAL, AND ARE PROTECTED BY U.S. COPYRIGHT LAWS. REPRODUCTION WHOLLY OR IN PART SHALL NOT BE MADE WITHOUT PRIOR EXPRESSED WRITTEN PERMISSION.

DESIGNER

CANET DESIGN GROUP
8900 THORNTON RD. STE. 6
STOCKTON, CA 95209 (209) 598-6801

OWNER / AGENT

PROJECT MANAGER

( NAME ) ( DATE )

PROJECT / OWNER

PROPOSED NEW HOME FOR

**A & Y HERNANDEZ RESIDENCE**

LUPINE LANE, SANTA CRUZ, CA 95065

SANTA CRUZ, CALIFORNIA

APN-025-013-46

Sheet Contents: FOUNDATION PLAN

| | |
|---|---|
| JOB NO. | |
| DATE | 10-14-19 |
| DESIGNER | ASC |
| DRAFTER | |
| CHECKER | |

Sheet Number: S1