SKY EXPOSURE PLANE-1 AS PER Z.R. 117-634(b), 123-661

SCALE: 1/8" = 1'-0"

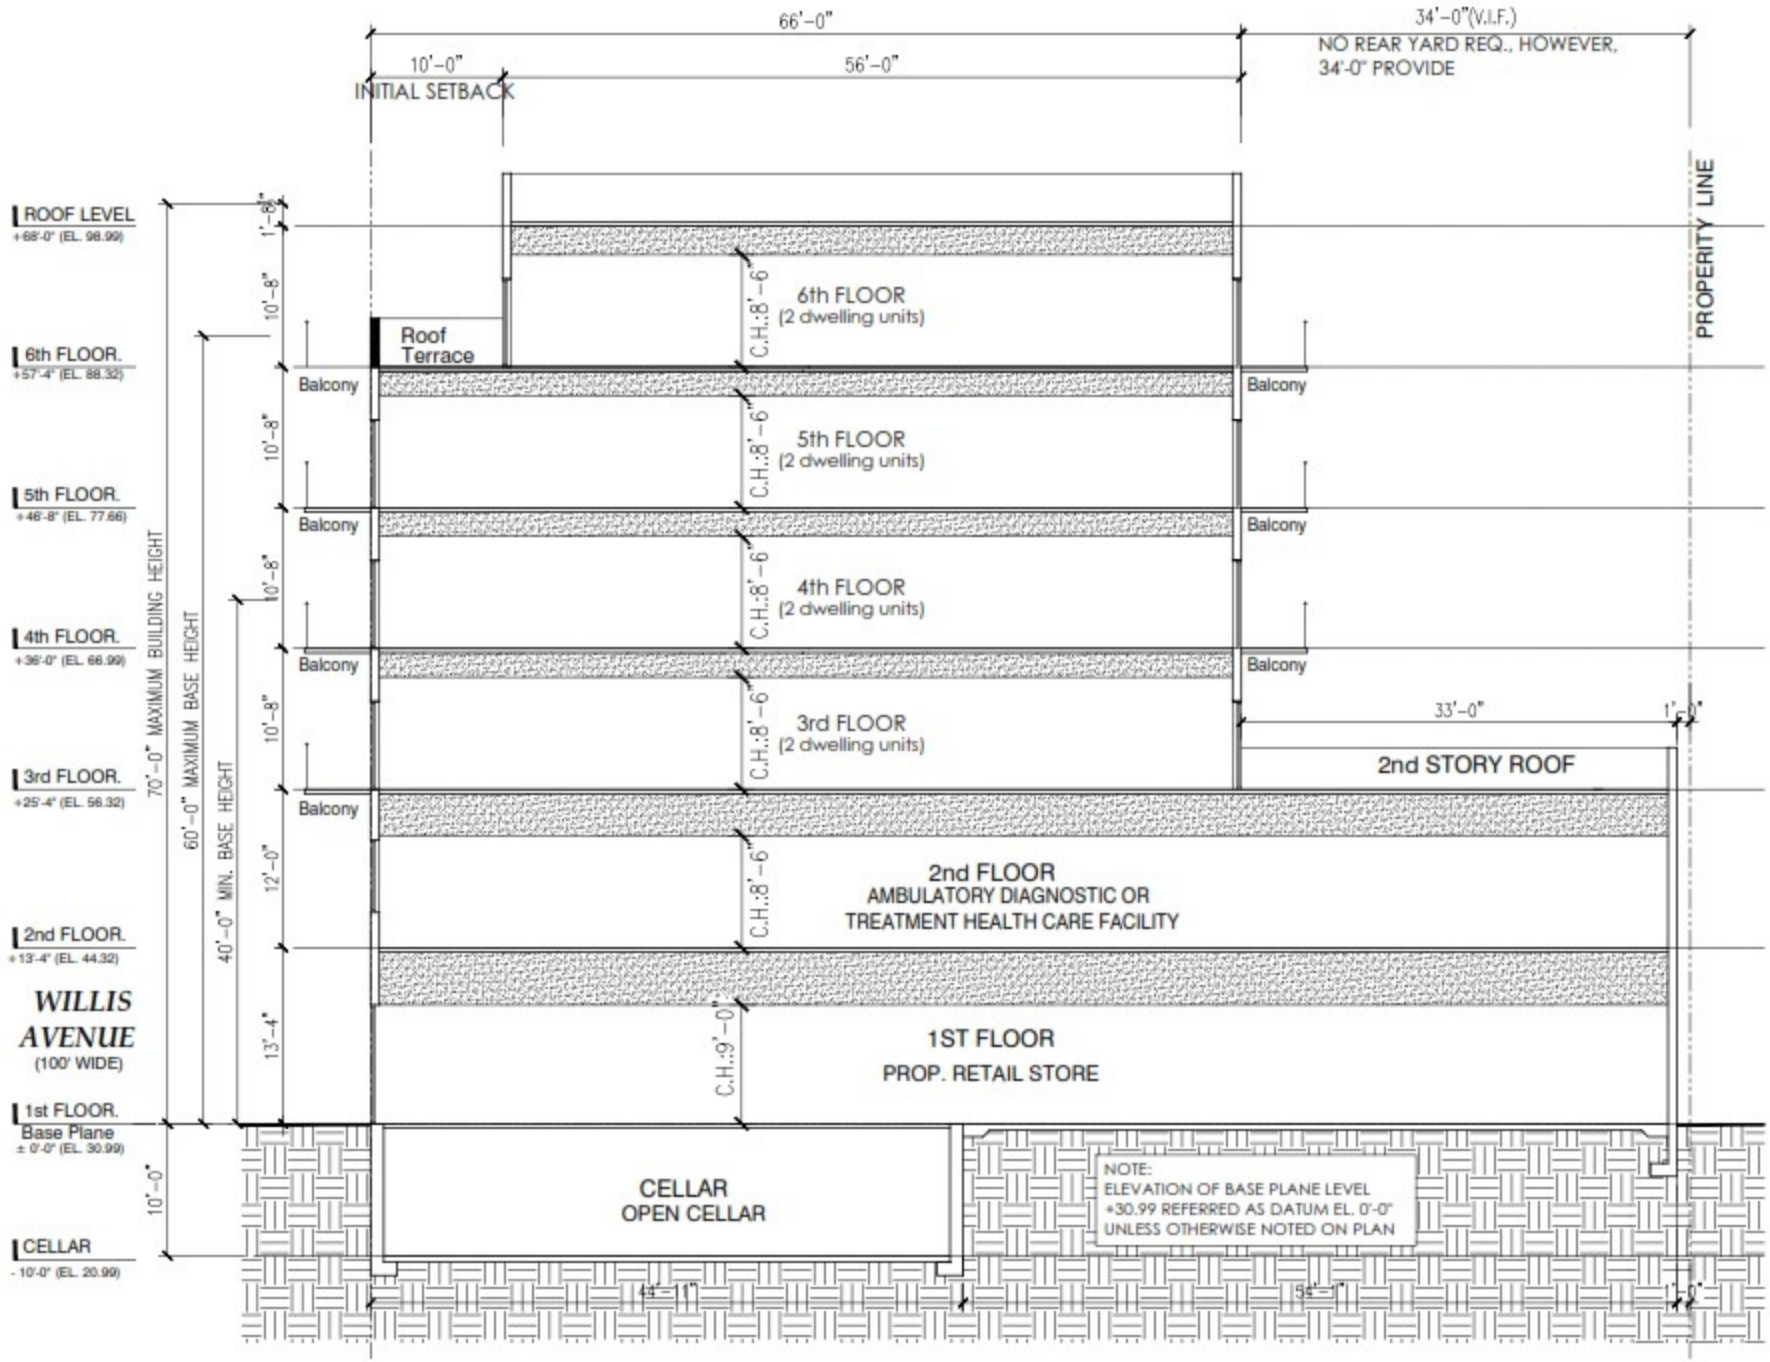

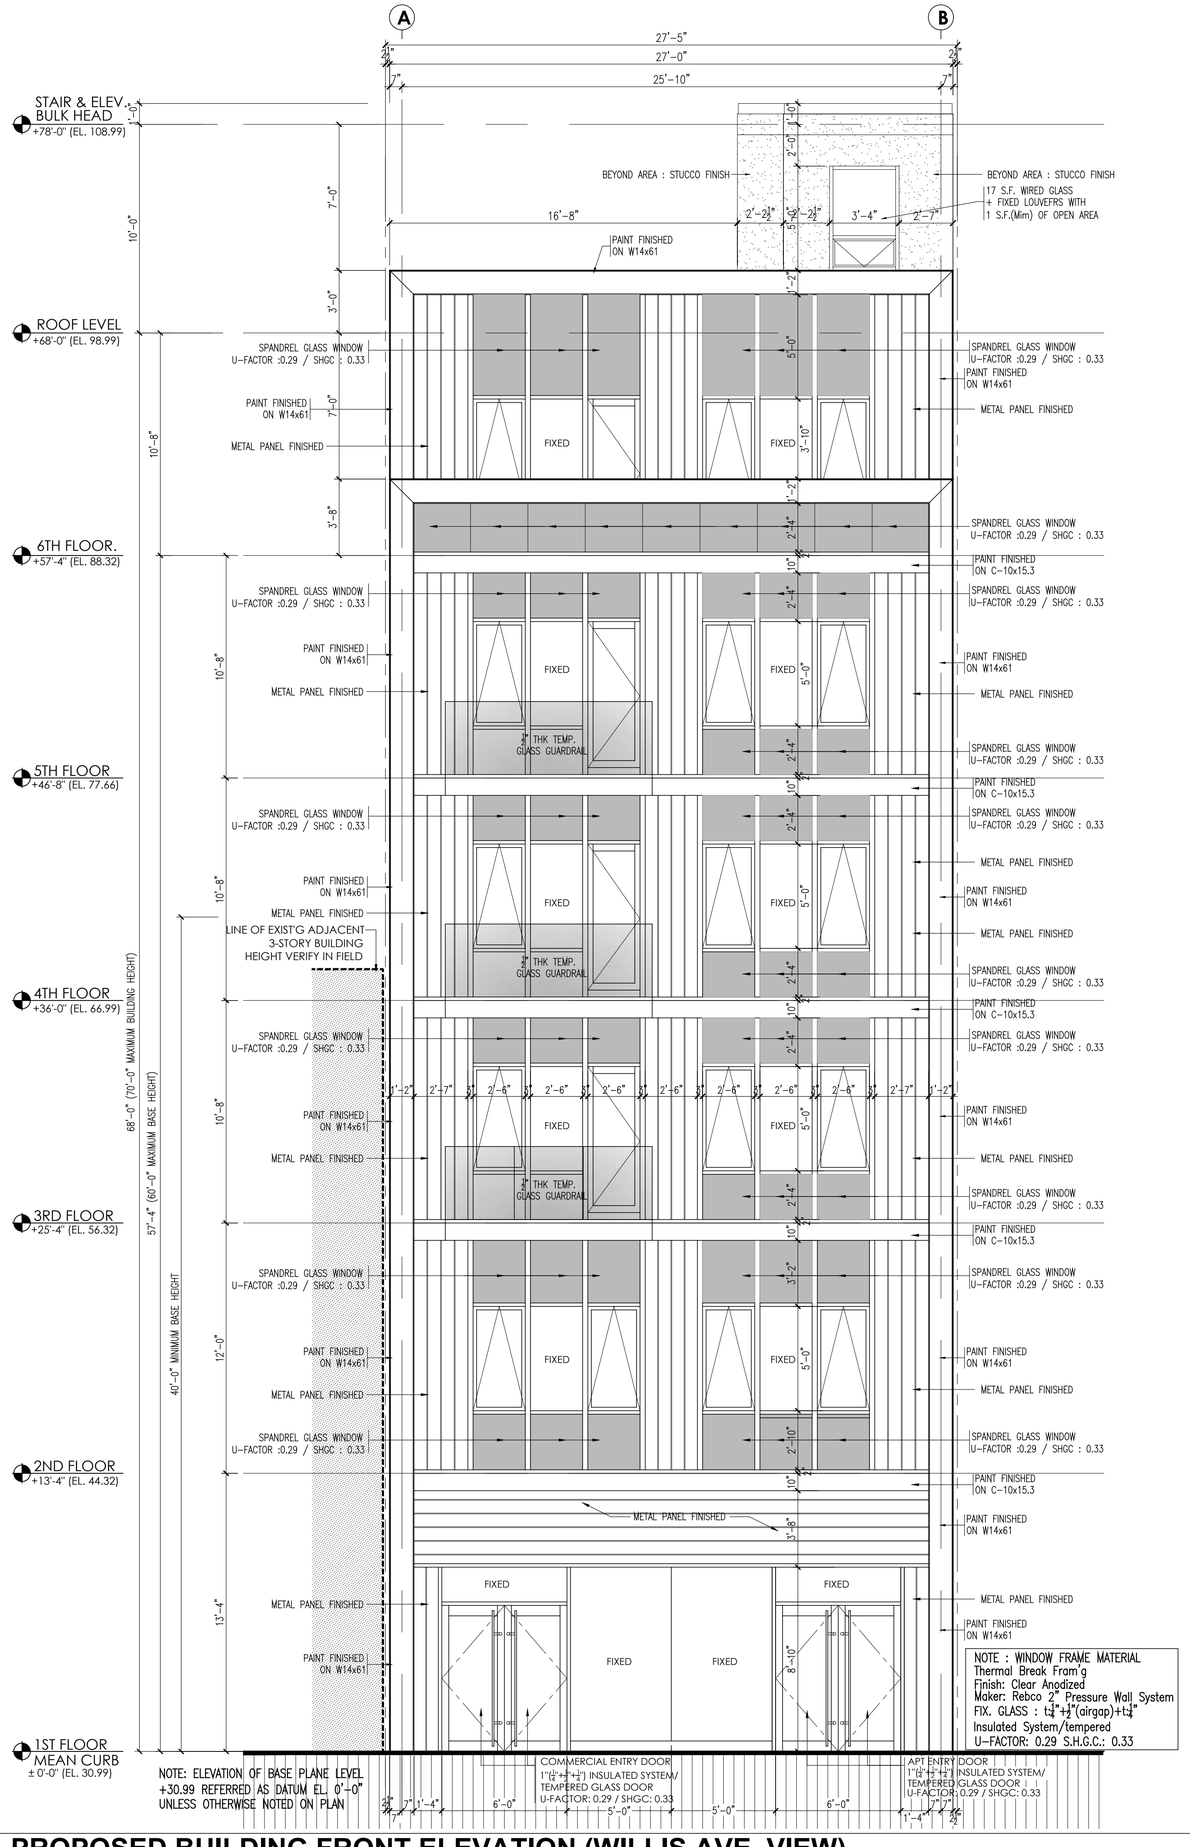

1 A201 **PROPOSED BUILDING FRONT ELEVATION (WILLIS AVE. VIEW)**

SCALE : 1/4" = 1'-0"

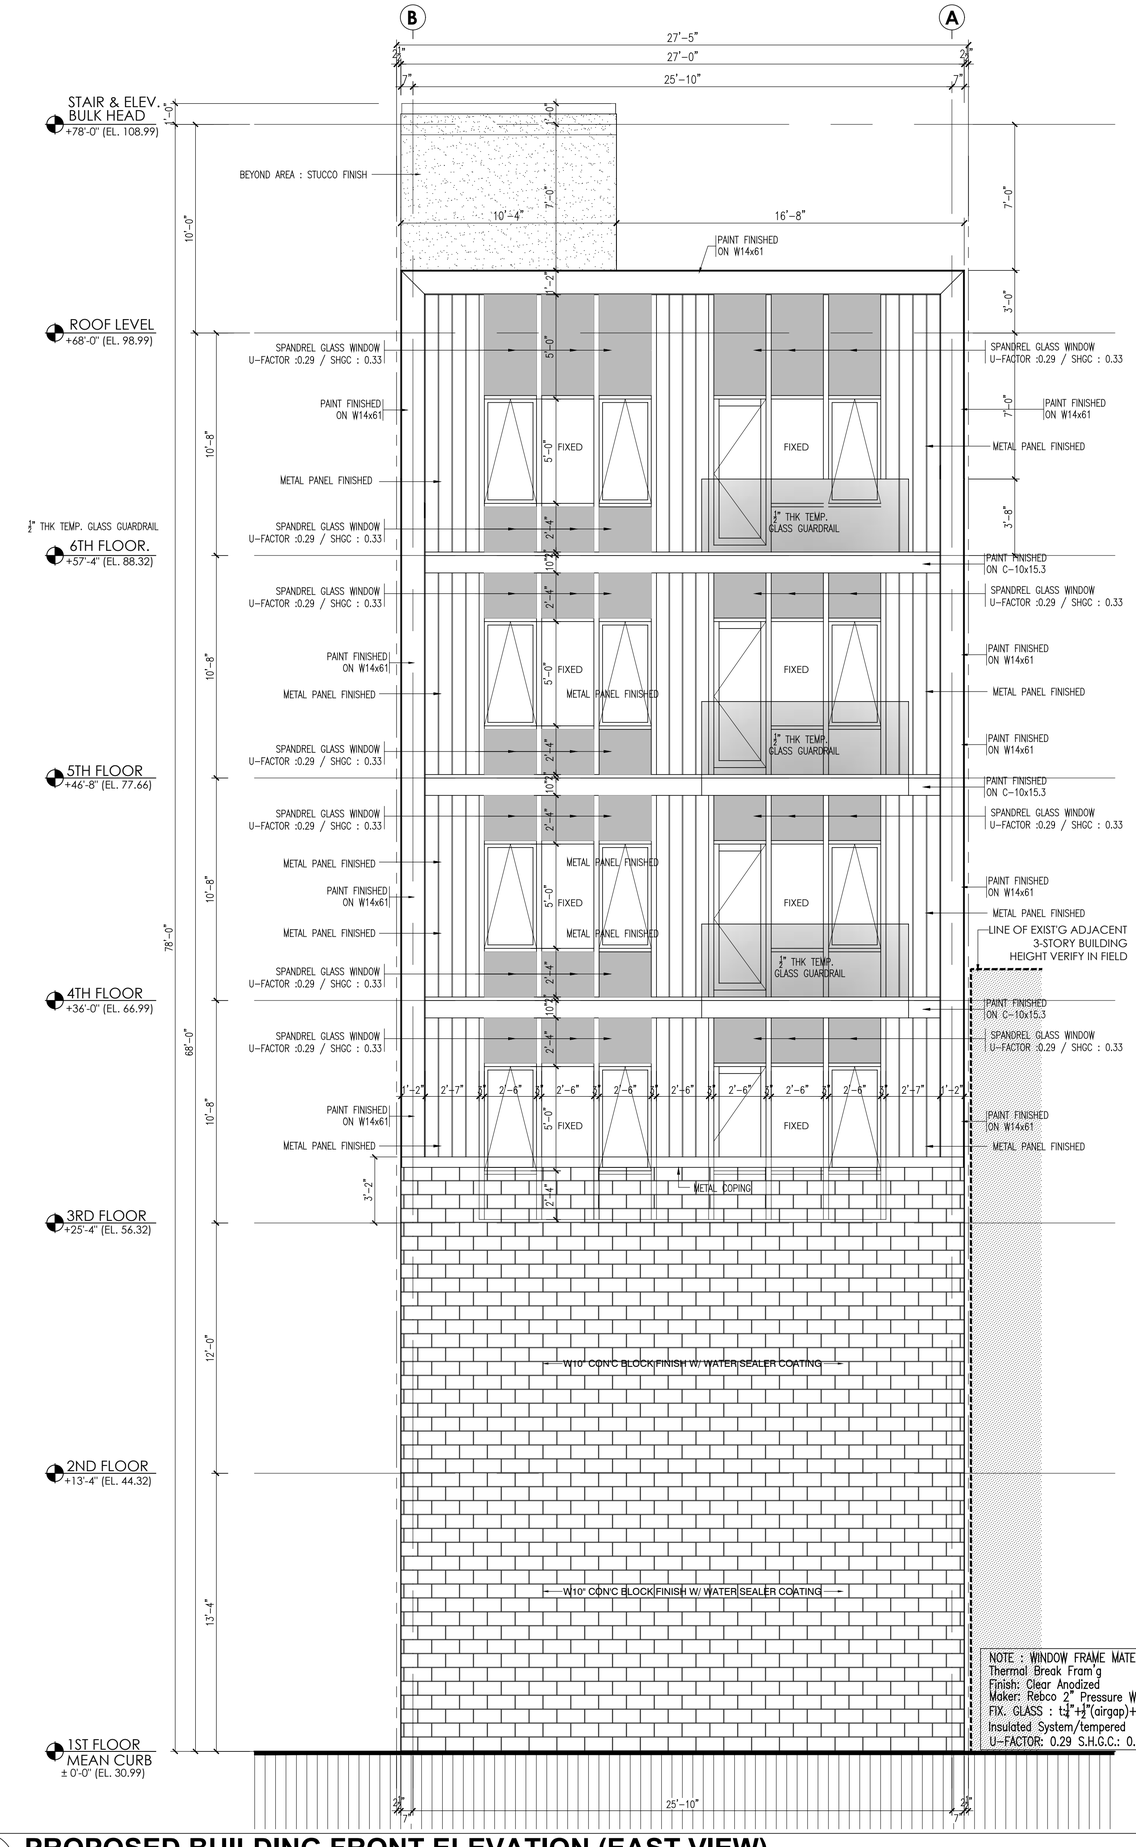

2 A201 **PROPOSED BUILDING FRONT ELEVATION (EAST VIEW)**

SCALE : 1/4" = 1'-0"