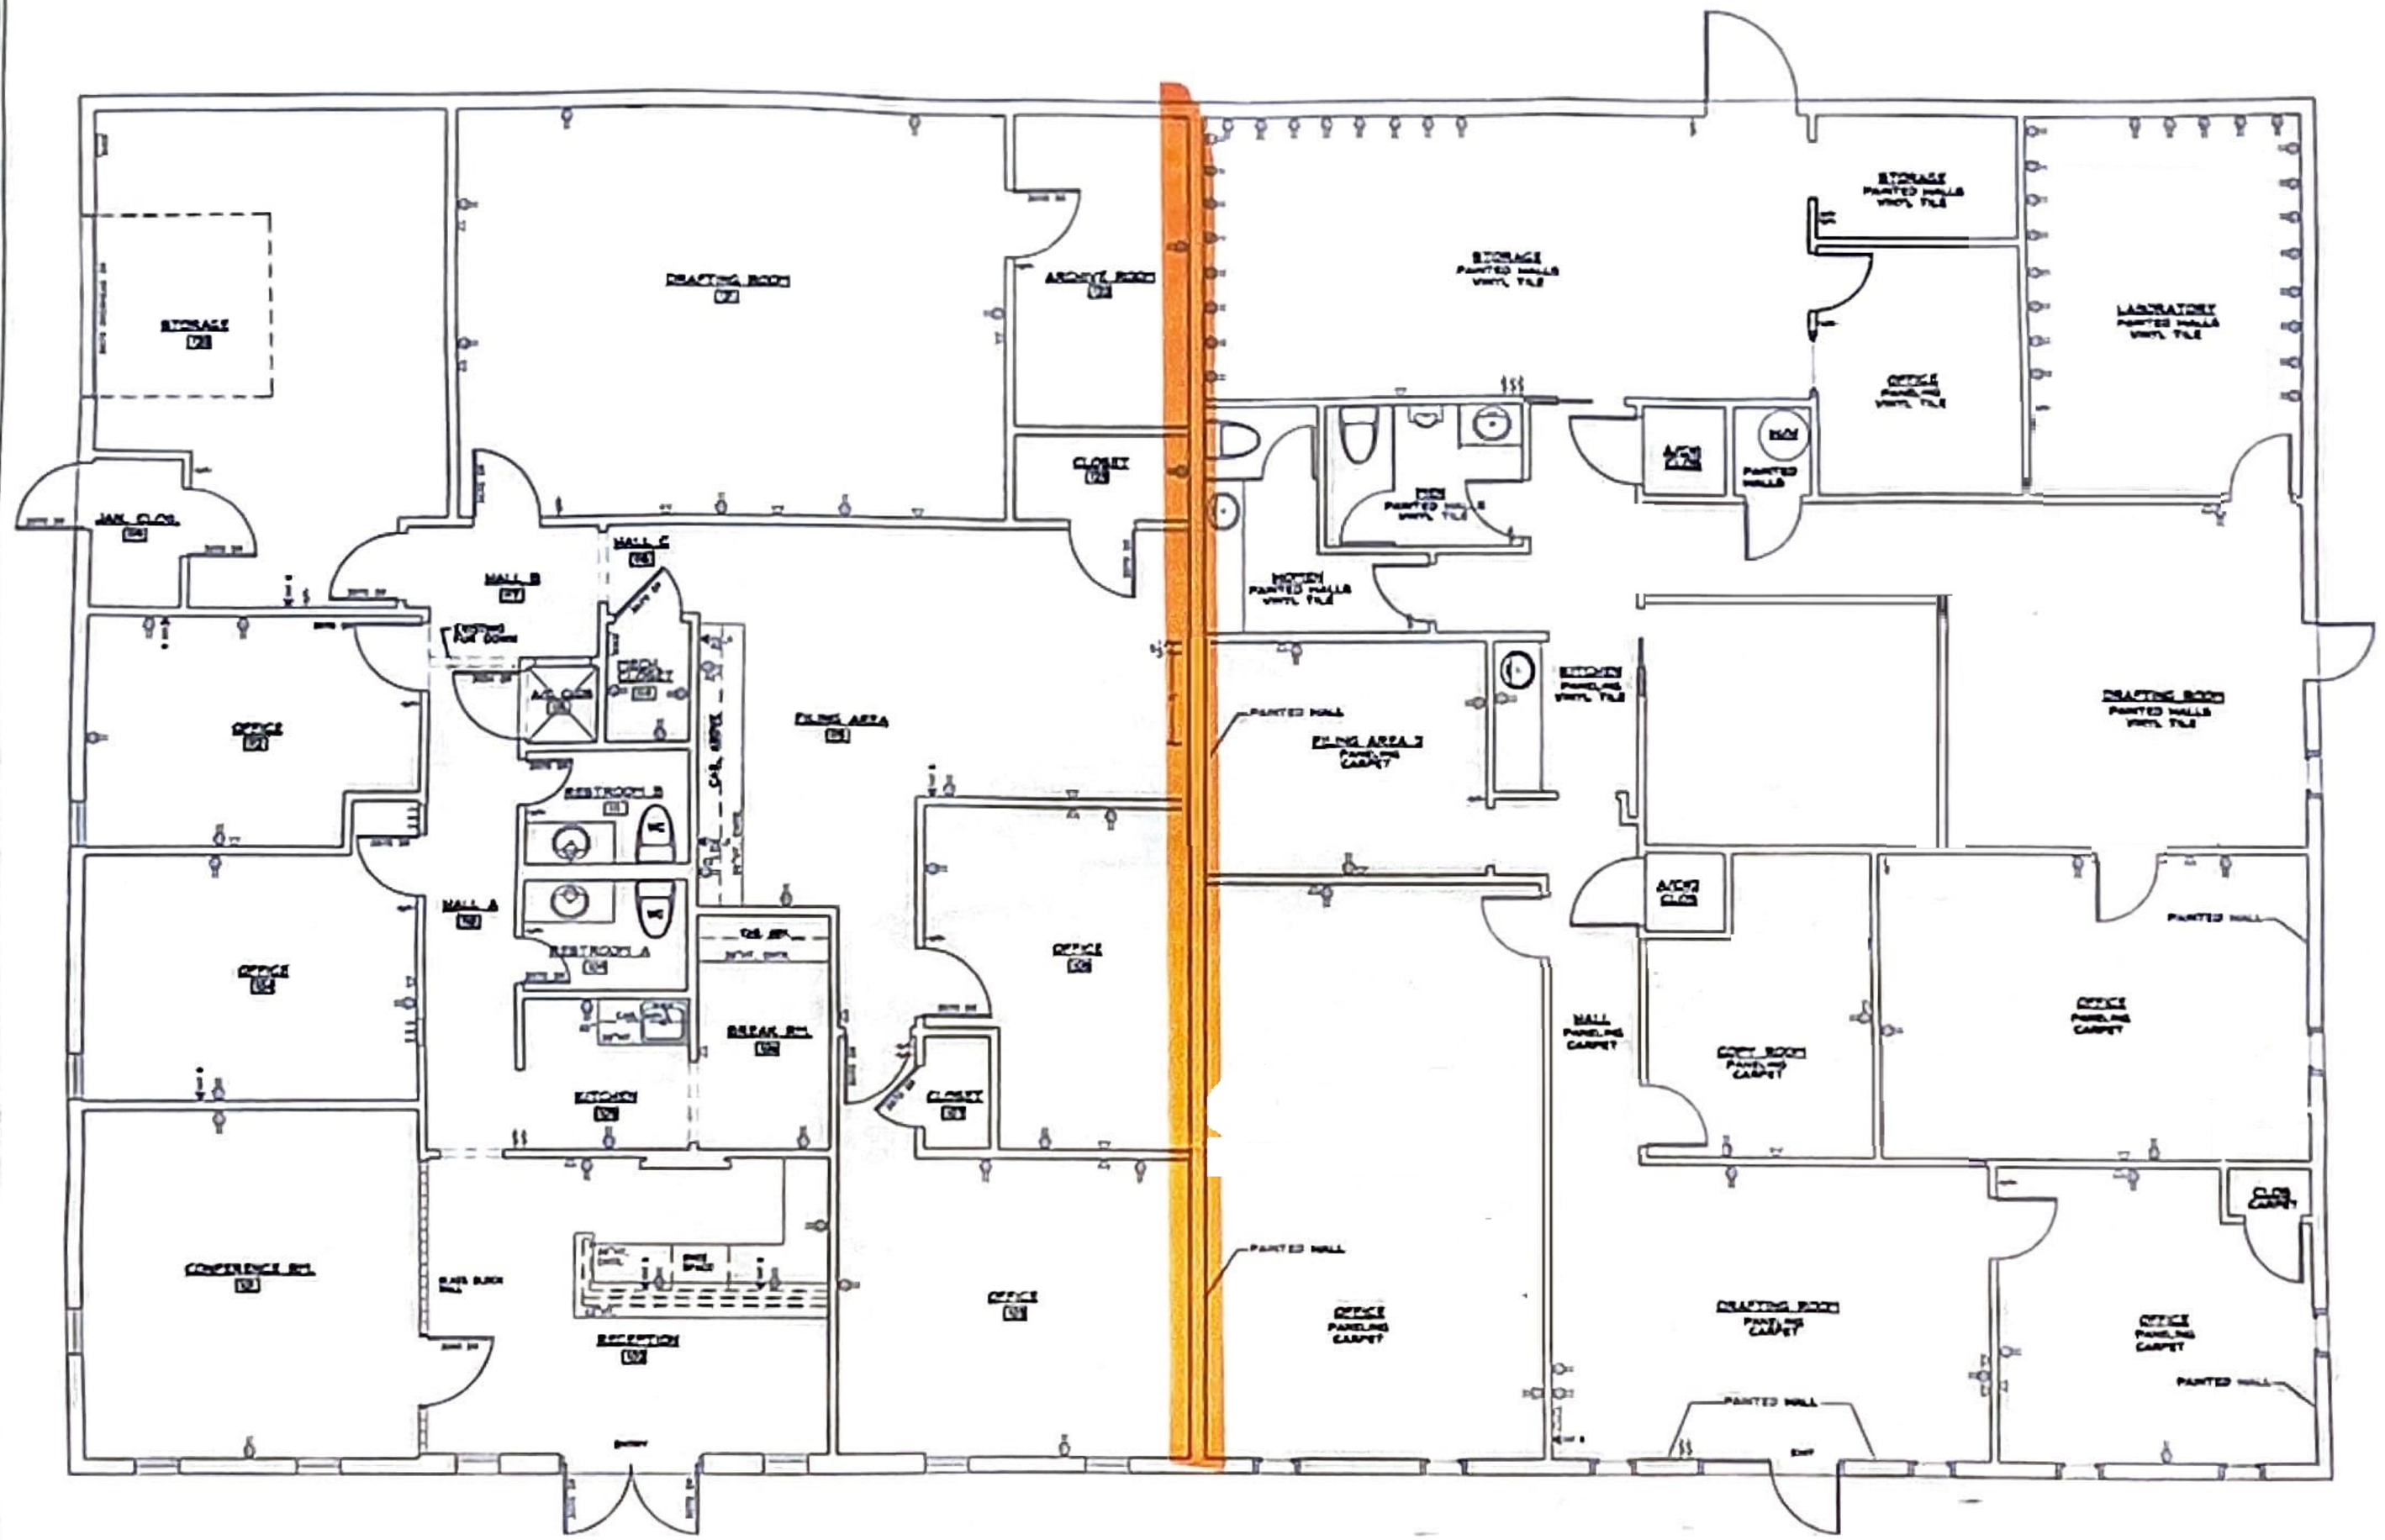

FLOOR PLAN

SCALE: 3/8" = 1'-0"

EXISTING WALLS

Revisions

BEXAR COUNTY

FLOOR PLAN
HJA EXISTING OFFICE

307 W. RHAPSODY
SAN ANTONIO, TEXAS

HARRY JEWETT ASSOCIATES
Engineers • Architects • Planners

Job No. 06116

Date 06/08/10

Drawn by: DB/LAG

Sheet A-1

of 1