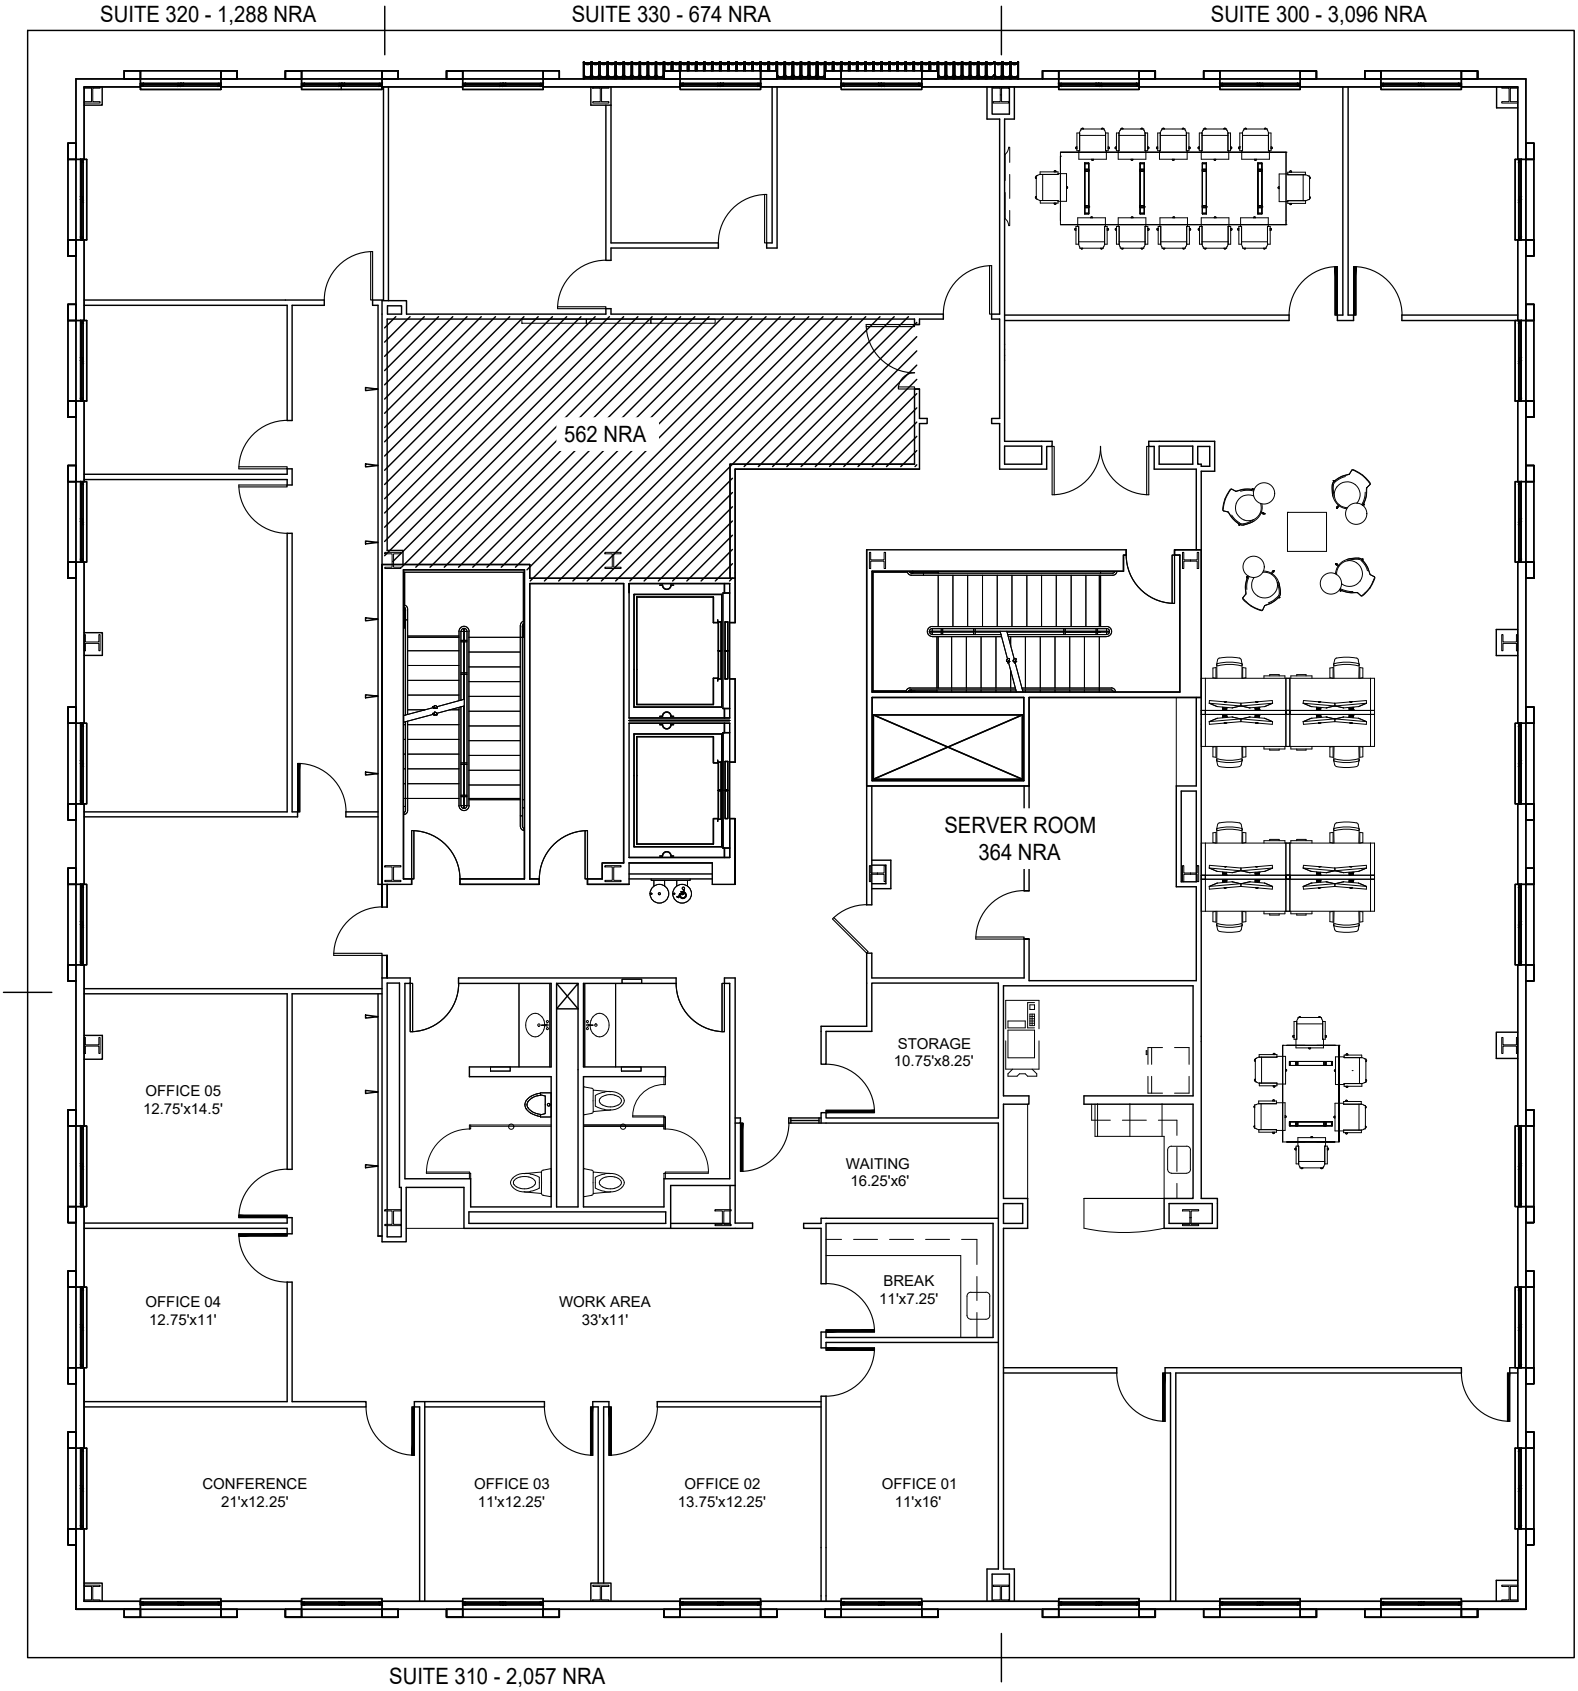

4203 YOAKUM

PROPOSED FLOOR PLAN

LEVEL 3

Philip Ewald Architecture Incorporated
Architecture Interior Design Planning
4200 Montrose Boulevard Suite 420 : Houston Texas 77006 713 522 1977
www.philipewald.com

A Project of:
HANSEN MANAGEMENT

0318/2026 SCALE: N.T.S. PROJECT #260XX

NOT FOR REGULATORY APPROVAL, PERMITTING OR CONSTRUCTION
NOT FIELD VERIFIED | DO NOT SCALE