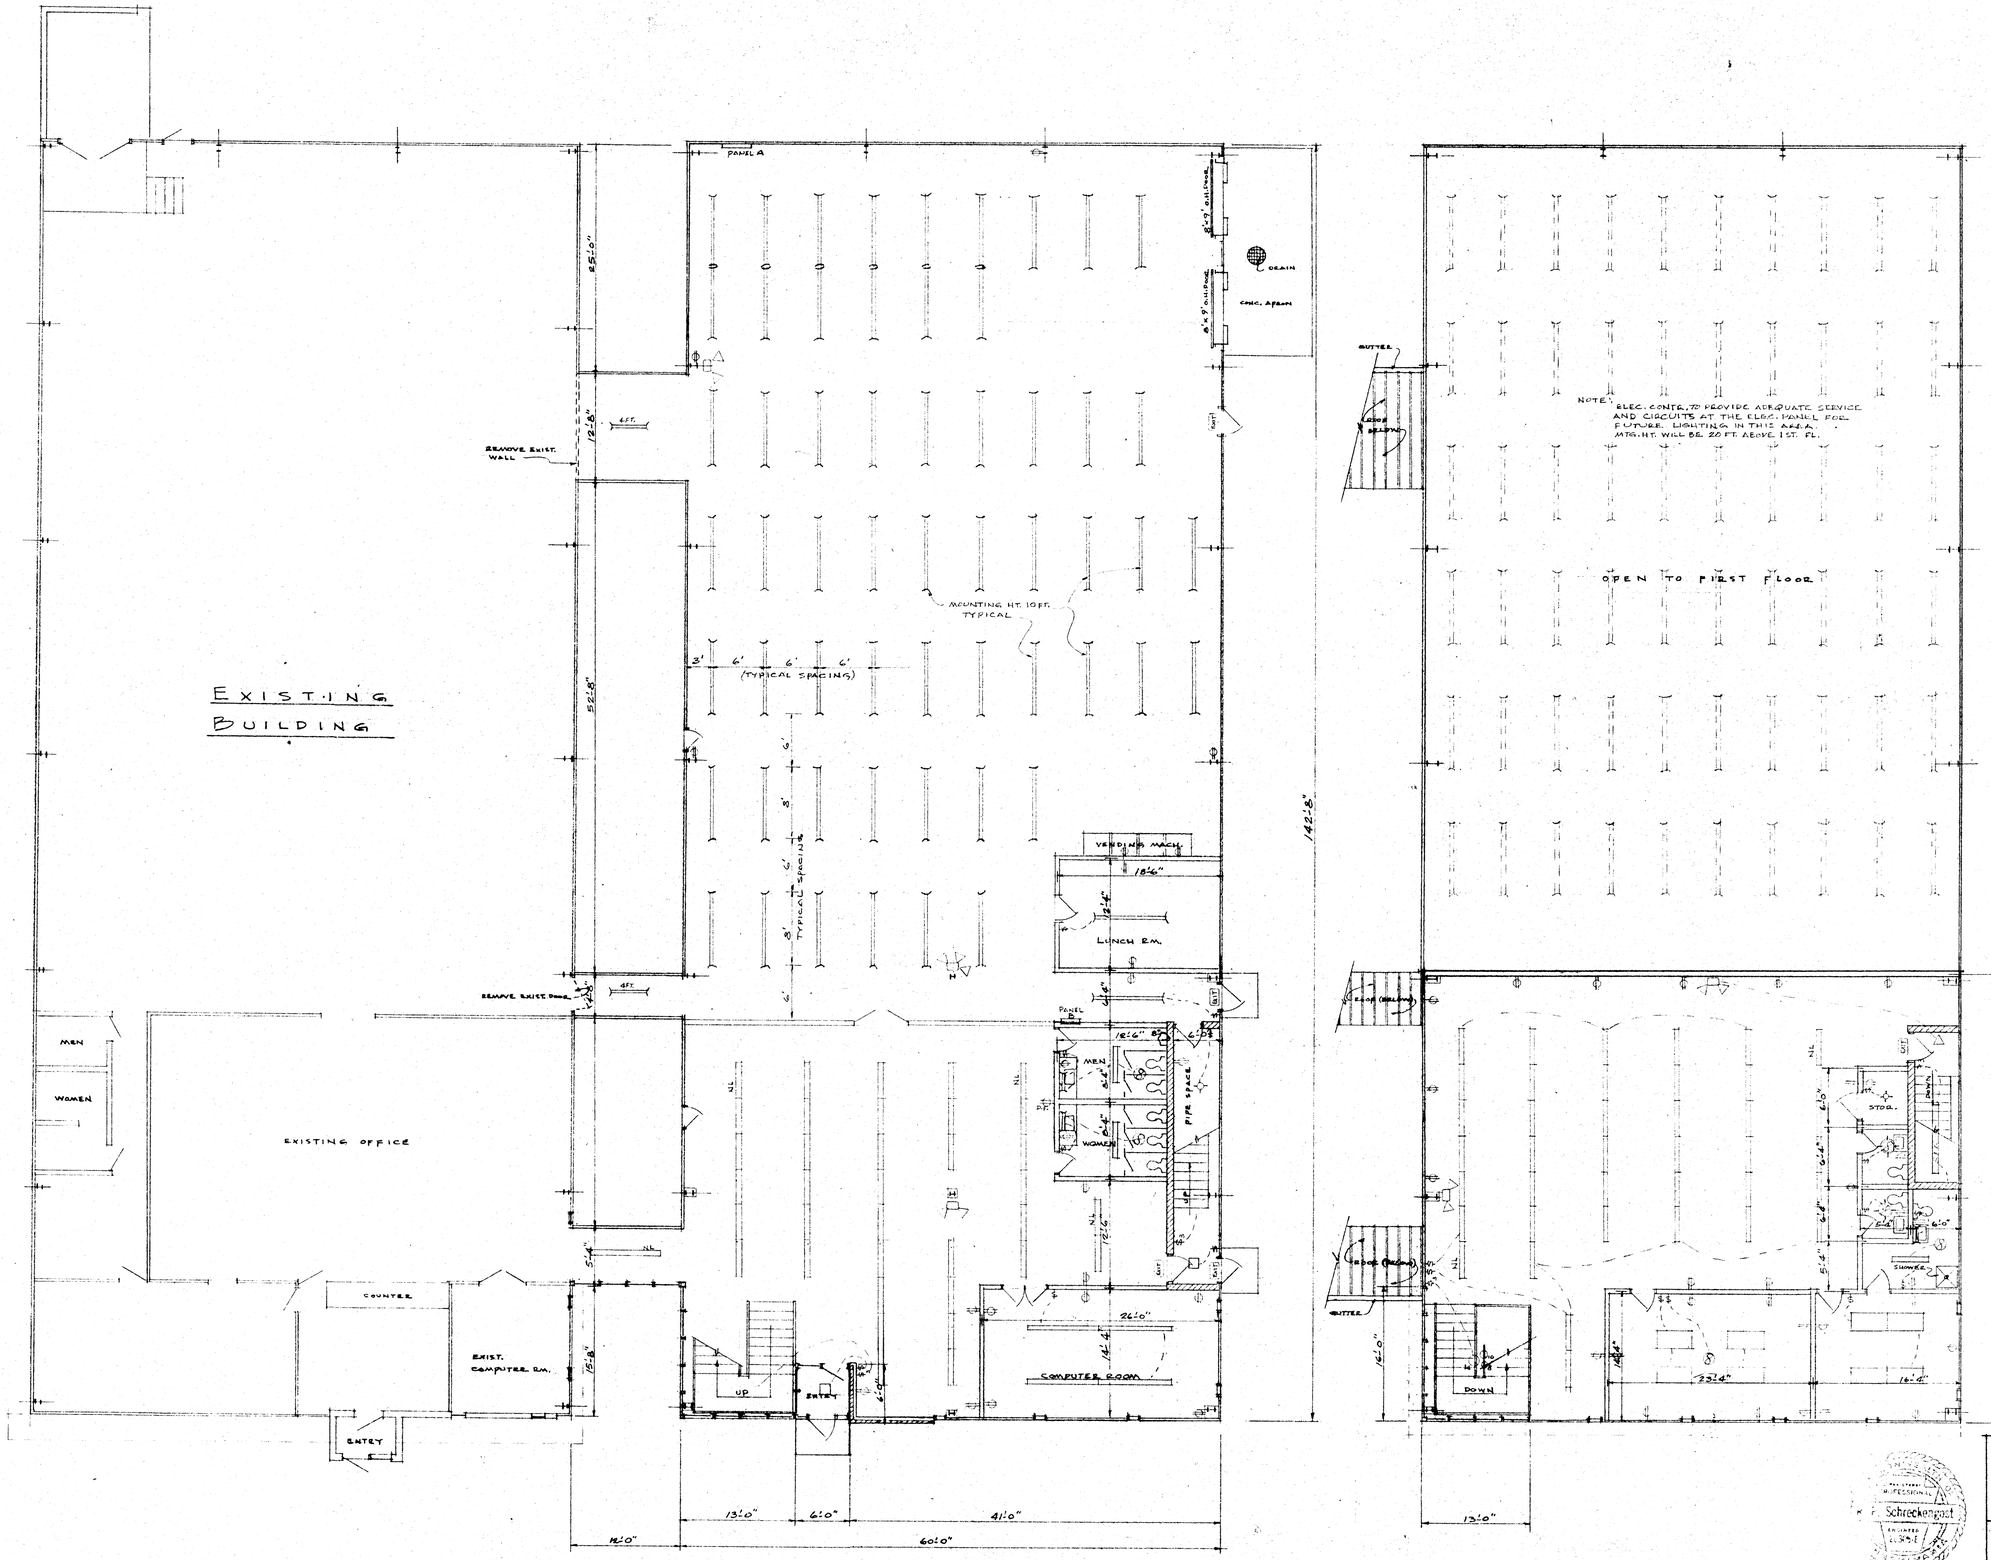

EXISTING FIRST FLOOR

FIRST FLOOR 1/8" = 1'-0"

SECOND FLOOR 1/8" = 1'-0"

NEW OFFICE AND METAL PARTS STORAGE BLDG.
FOR
ERIE BEARINGS INC.
1432 EAST 12 TH. ST.
ERIE, PA.

KOLB & ASSOCIATES
1703 PENINSULA DR.
ERIE, PA. 16505

JOB NO.	DWN.	DATE	APPROVED	DWG. NO.
5506-161				E1