NOTES:

1. THIS ARCHITECTURAL SITE PLAN IS FOR REFERENCE ONLY. REFER TO CIVIL PLANS FOR CONSTRUCTION AND PERMITTING
2. NEW BUILDING IS THE ONLY SCOPE OF WORK, ALL SIDEWALKS AND SITE ITEMS ARE EXISTING TO REMAIN.

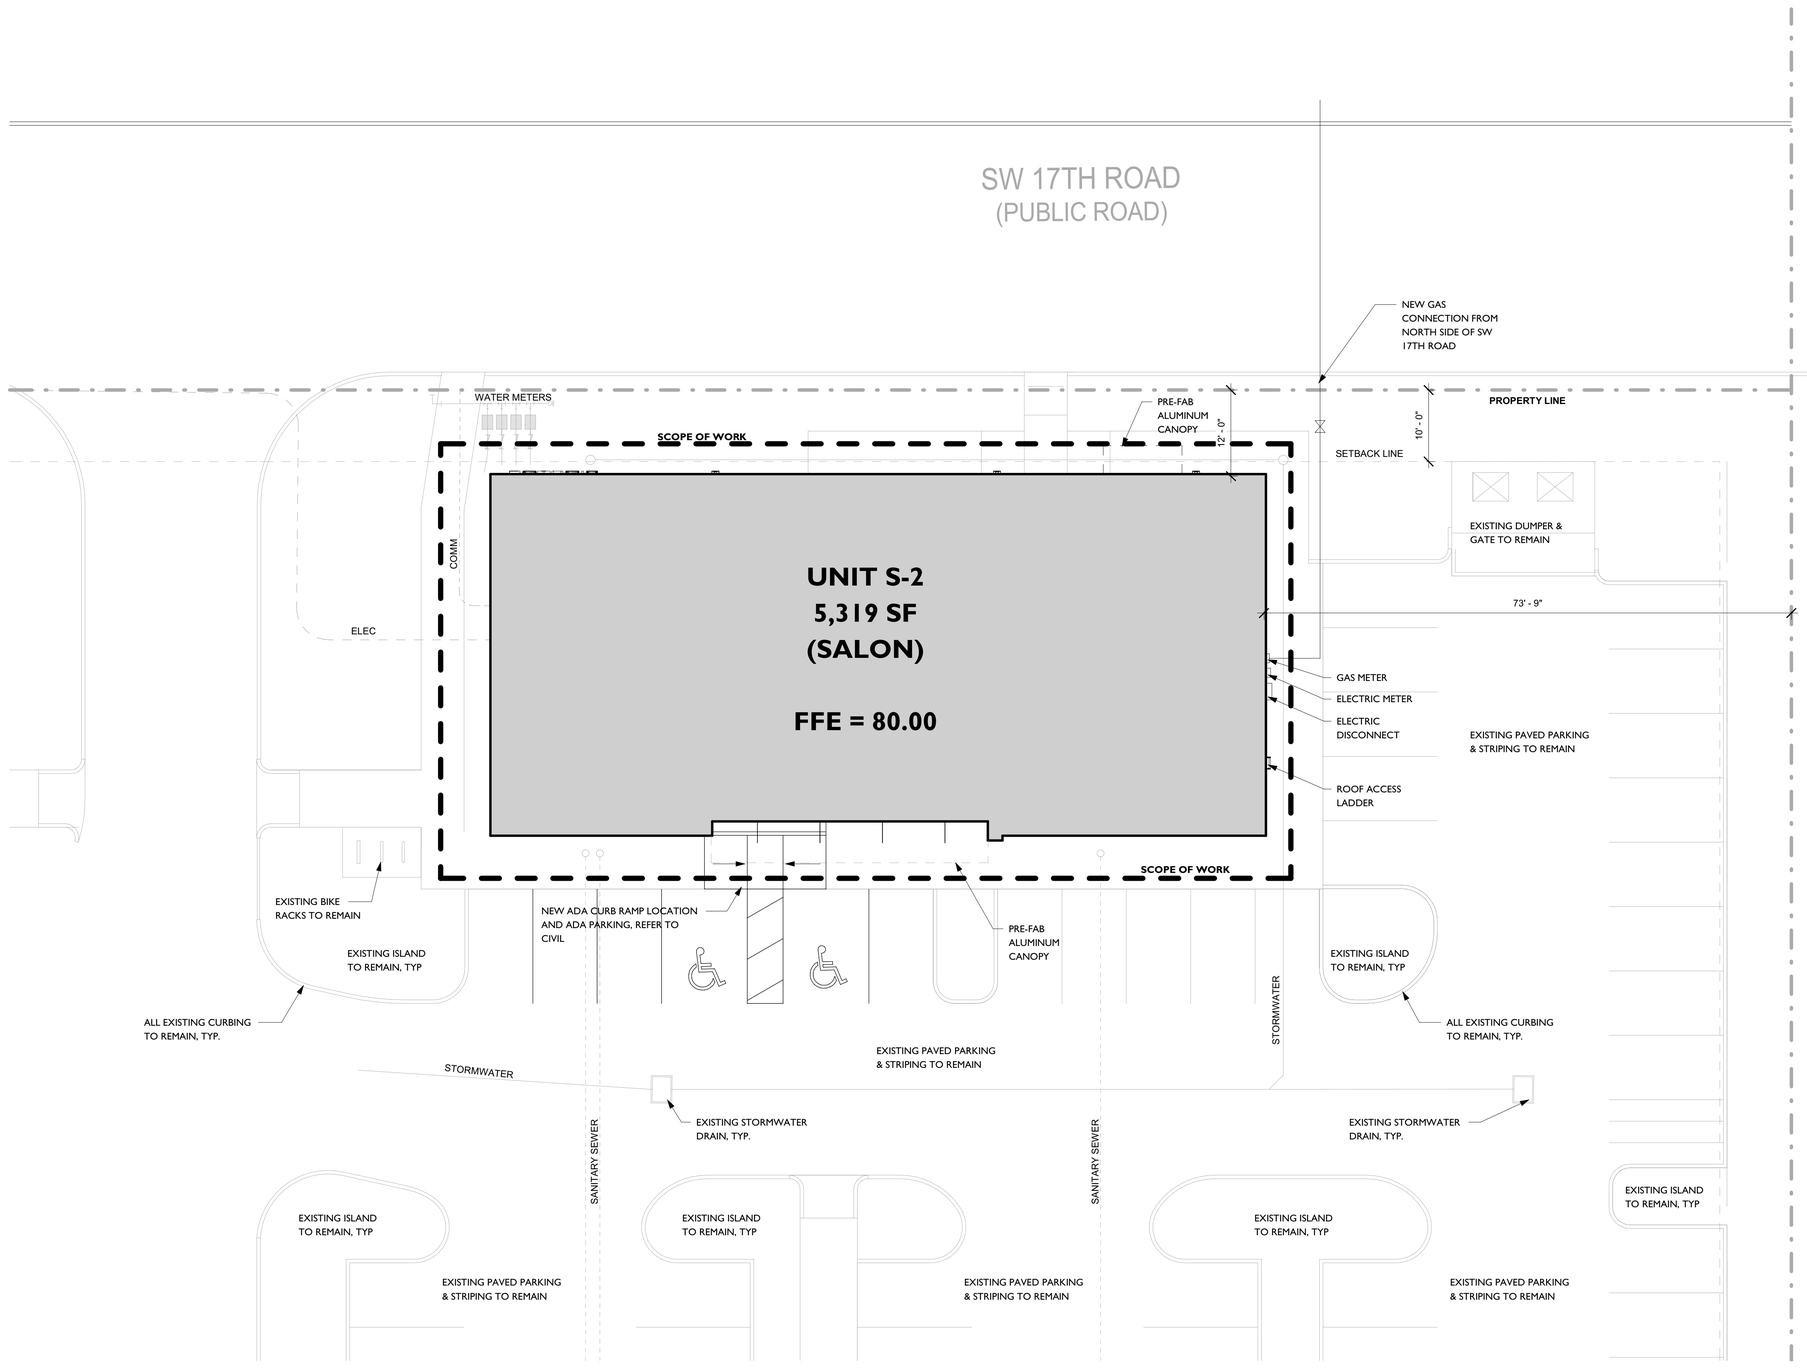

NORTH

1 ARCHITECTURAL SITE PLAN

1" = 10'-0"
SCALE IS APPROX.

GAINESVILLE REVIEWED FOR CODE COMPLIANCE
B22-001263 - New Construction - Market West Salon
04/11/23

STATE OF FLORIDA · JAMES P. BLYTHE · AR0093447 · REGISTERED ARCHITECT

James P Blythe

TO THE BEST OF THE ARCHITECT'S OR THE ENGINEER'S KNOWLEDGE, THE PLANS AND SPECIFICATIONS COMPLY WITH THE APPLICABLE MINIMUM BUILDING CODES & THE APPLICABLE FIRE SAFETY STANDARDS. IT IS THE OWNER'S OR THE LOCAL AUTHORITY IN ACCORDANCE WITH THE SECTION AND CHAPTER 633, FL STATUTES.

MARKETS WEST SALON

7379 SW 17TH RD
GAINESVILLE, FL 32607

REVISIONS

NO:	DATE:	REF:	BY:

DRAWING STATUS:
100% CONSTRUCTION DOCUMENTS

ISSUE DATE:
09.29.22

DRAWN BY: KJP | CHECKED BY: NRJ

PROJECT NUMBER:
21.001

DRAWING TITLE:
ARCHITECTURE SITE PLAN

SHEET NO.
A0.10

DATE/TIME STAMP:
10/5/2022 3:37:55 PM