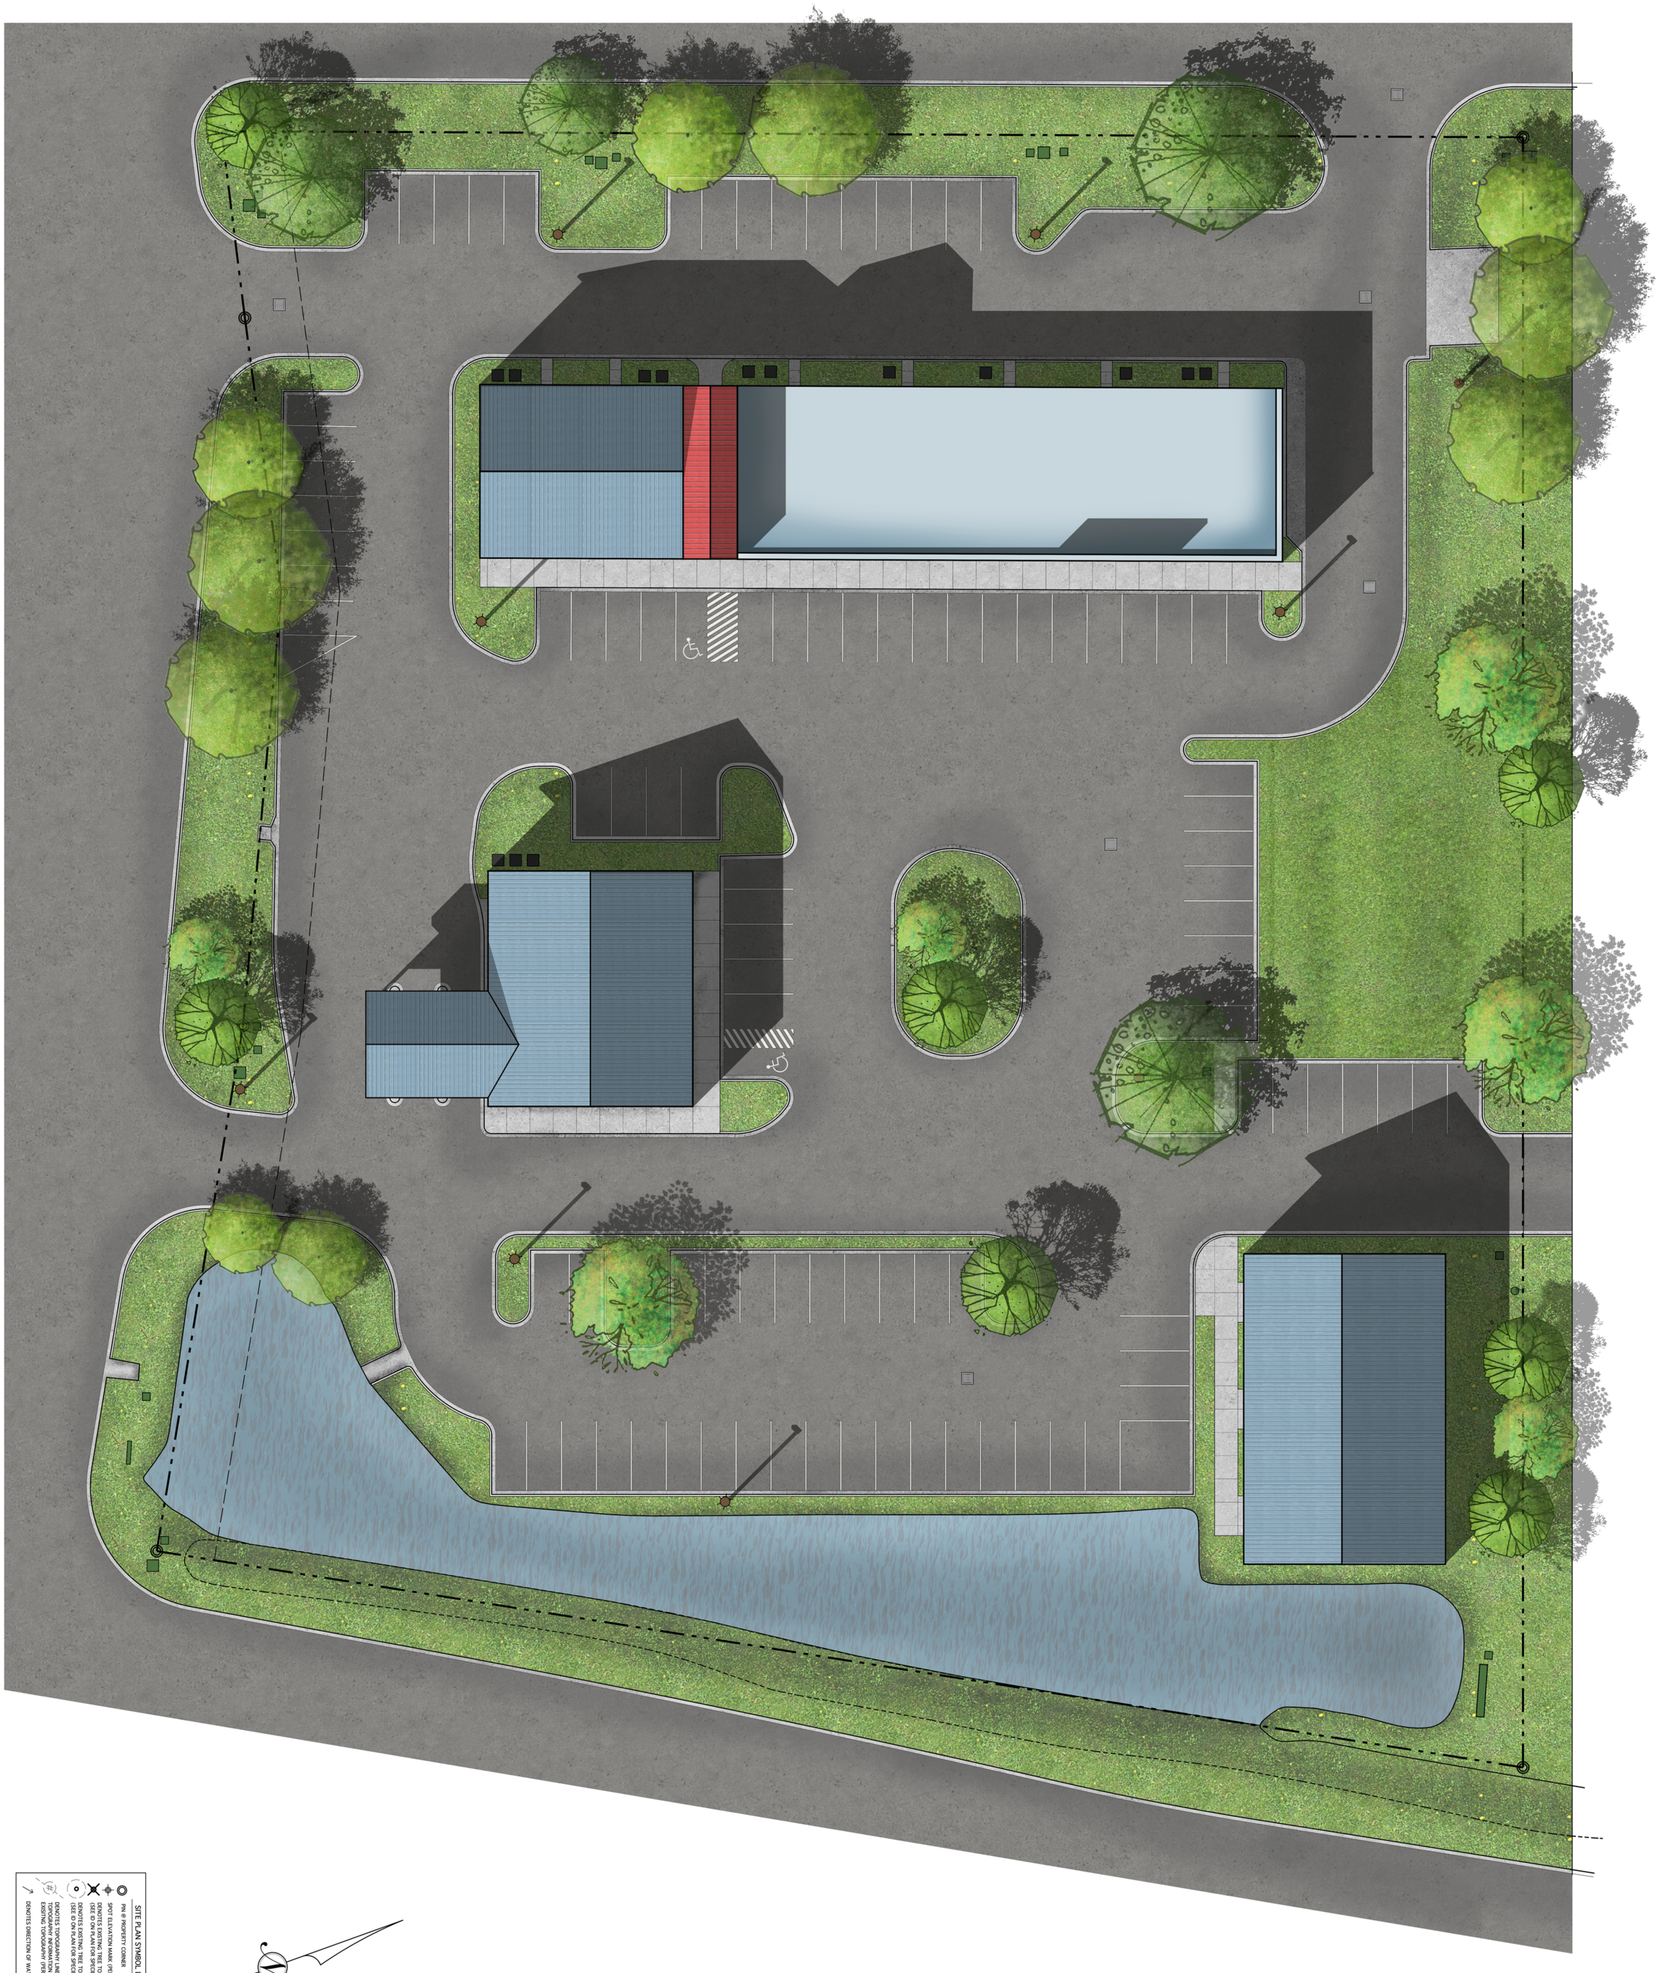

SITE PLAN
SCALE: 1/16"=1'-0" (A1) A0.0

SITE PLAN SYMBOL LEGEND

- PIN # PROPERTY CORNER
- SPOT ELEVATION MARK (PER SURVEY)
- DENOTES EXISTING TREE TO REMAIN (SEE ID ON PLAN FOR SPECIES AND CALIPER)
- DENOTES EXISTING TREE TO BE REMOVED (SEE ID ON PLAN FOR SPECIES AND CALIPER)
- TOPOGRAPHY INFORMATION ON THIS SHEET IS EXISTING TOPOGRAPHY (PER CC GIS MAPPING)
- DENOTES DIRECTION OF WATER RUNOFF

SHEET: A0.0

AYRES ASSOC ARCHITECTS

P.O. BOX 1315
MURRELLS INLET, S.C.
(843) 651-5868

felix@ayresarchitects.com
www.ayresarchitects.com

A NEW RETAIL ESTABLISHMENT :

COASTAL TOWN CENTER

11407 OCEAN HIGHWAY
PAWLEYS ISLAND
GEROGETOWN COUNTY, SOUTH CAROLINA 29585

JOB NO.	REVISION:	NO.	DATE:
DATE: 11-01-23			
DESIGNED BY: F. AYRES			
DRAWN BY: G. ALLEN			
CHECKED BY:			

THIS DRAWING IS THE PROPERTY OF AYRES & ASSOCIATES ARCHITECTS AND MAY NOT BE USED WITHOUT THEIR WRITTEN CONSENT.