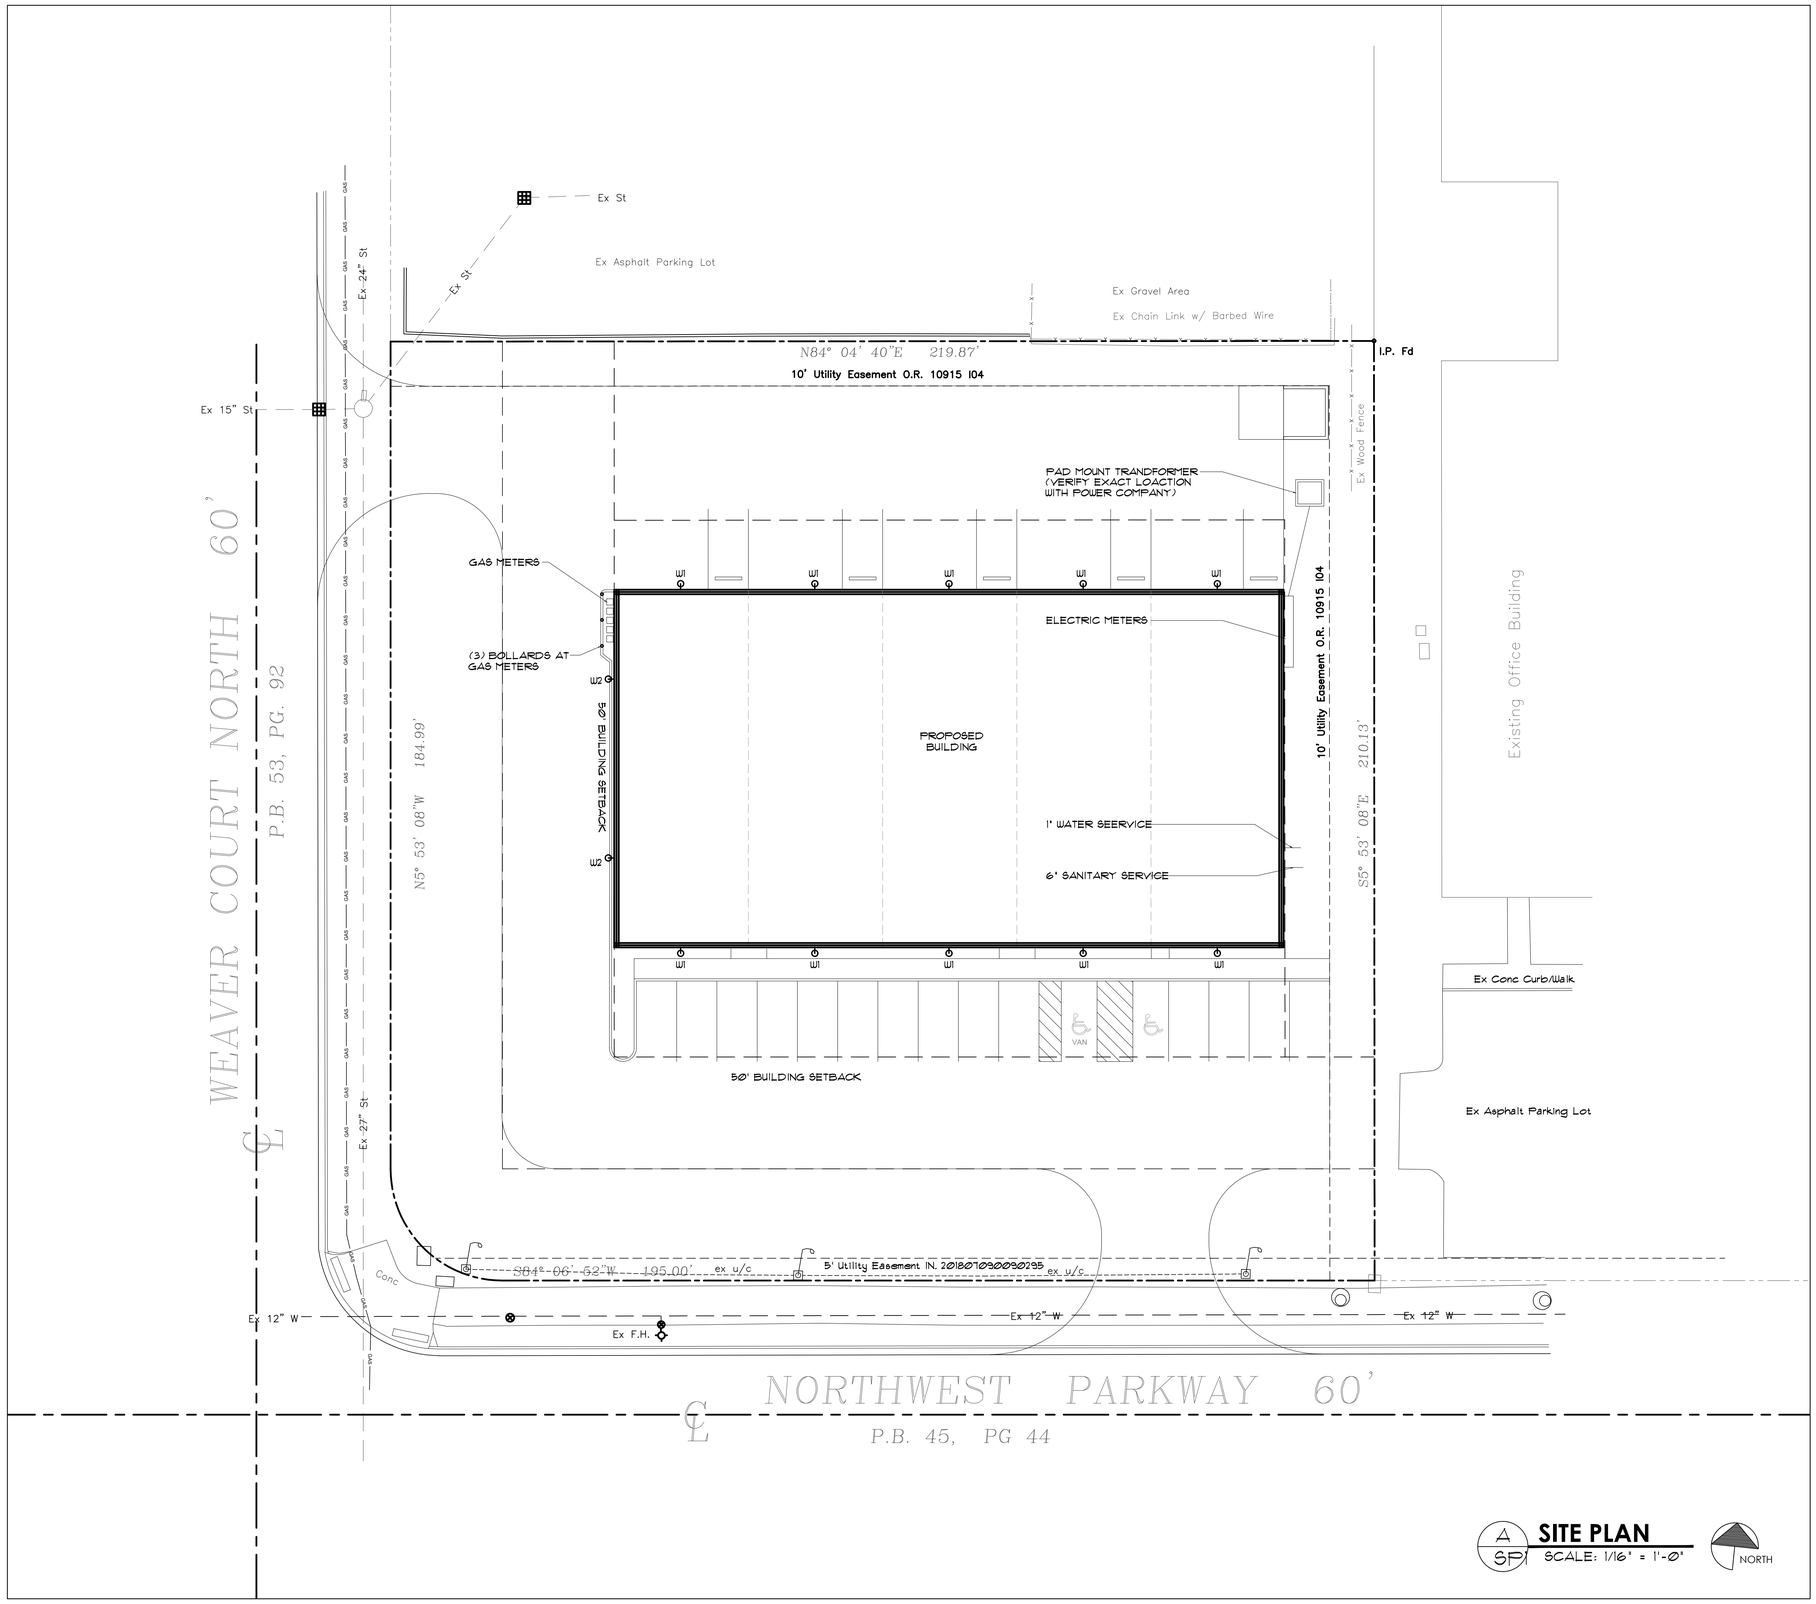

A SP **SITE PLAN**
SCALE: 1/16" = 1'-0"

NORTH