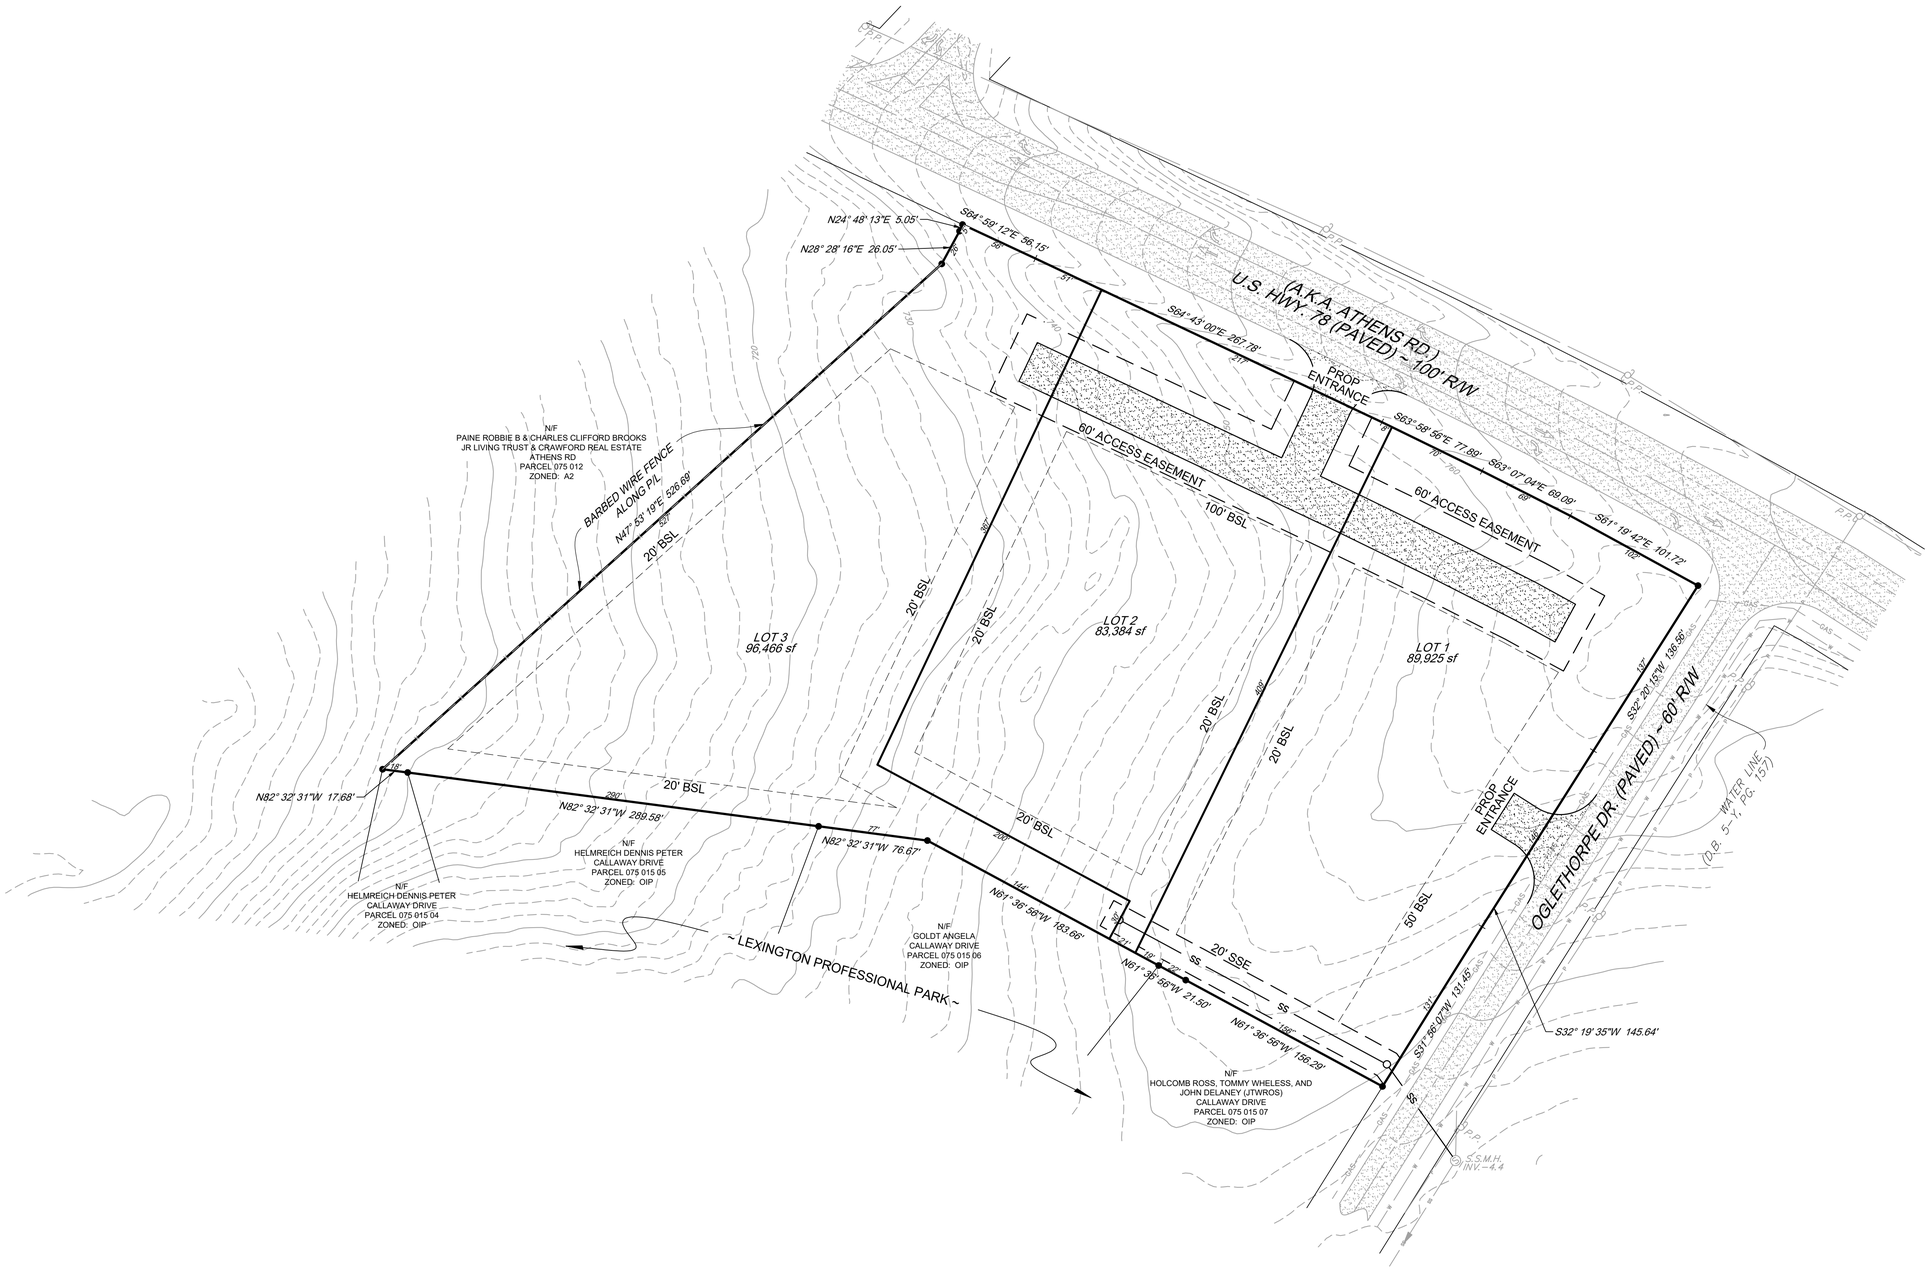

DATE:	REVISION:

ALL MATERIAL, CONSTRUCTION, AND WORKMANSHIP ON THIS PROJECT SHALL BE IN ACCORDANCE WITH THE APPROVED PLANS, SPECIFICATIONS, AND ALL REQUIREMENTS AND SHALL BE PERFORMED IN A WORKMANLIKE MANNER.

THE CONTRACTOR SHALL BE RESPONSIBLE FOR NOTIFYING ALL UTILITY OWNERS, DETERMINING THE LOCATION OF ALL EXISTING UNDERGROUND UTILITIES, INCLUDING LATERALS, AND PROTECTING THEM DURING CONSTRUCTION AND SHALL BE LIABLE FOR ANY DAMAGES DUE TO HIS OPERATION.

THE DESIGNER DISCLAIMS ANY RESPONSIBILITY FOR DESIGN CHANGES MADE BY OTHERS.

THE CONTRACTOR SHALL CALL THE UTILITIES PROTECTION CENTER THREE WORKING DAYS BEFORE DIGGING. 24 METRO ATLANTA DIAL 404/525-5035 THROUGHOUT GEORGIA DIAL 800/282-7411.

26 EAST ATHENS STREET
WINDER, GA. 30680
PHONE: (678) 687-6219
mattsullins@gmail.com
Sullins Engineering,LLC
CONTACT: MATTHEW SULLINS
CIVIL ENGINEERS ~ LAND PLANNERS

CONCEPT PLAN FOR:

OGLETHORPE DRIVE

LOCATED IN:
PARCEL: 075 014
G.M.D. :229
OGLETHORPE COUNTY, GEORGIA

GEORGIA REGISTERED No. 34445 PROFESSIONAL ENGINEER MATTHEW W. SULLINS

GSWCC #939
EXP. 10/01/2026

DATE	JOB #
6/5/2026	4355

SHEET 1

Z:\528 - 4131\4355\4355.DWG - 6/5/2026 11:22 AM