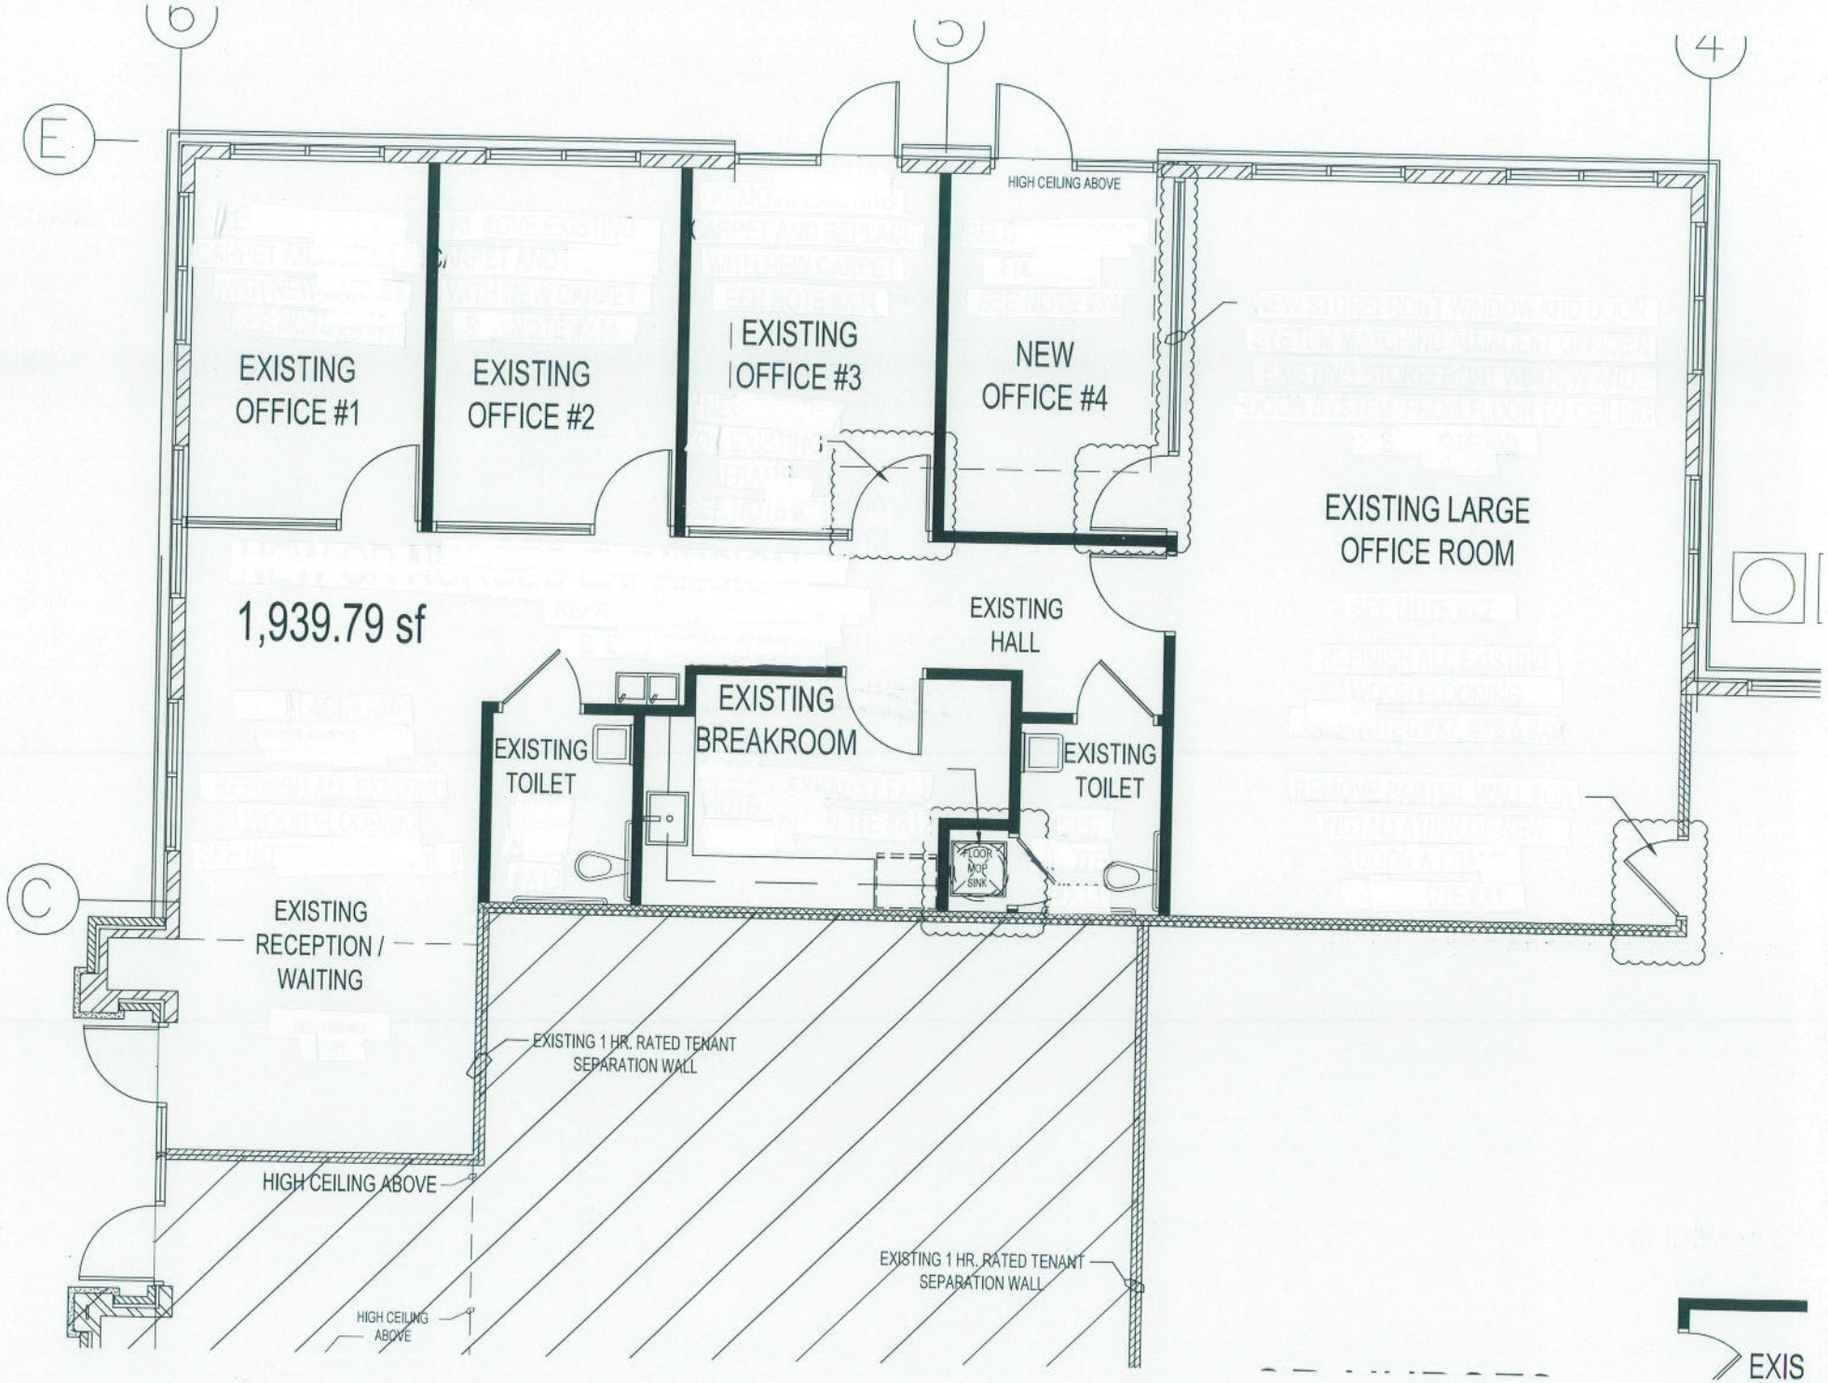
E
C
EXISTING OFFICE #1
EXISTING OFFICE #2
EXISTING OFFICE #3
NEW OFFICE #4
HIGH CEILING ABOVE
EXISTING LARGE OFFICE ROOM
1,939.79 sf
EXISTING HALL
EXISTING BREAKROOM
EXISTING TOILET
EXISTING TOILET
FLOOR MOP SINK
EXISTING RECEPTION / WAITING
EXISTING 1 HR. RATED TENANT SEPARATION WALL
HIGH CEILING ABOVE
HIGH CEILING ABOVE
EXISTING 1 HR. RATED TENANT SEPARATION WALL
EXIS