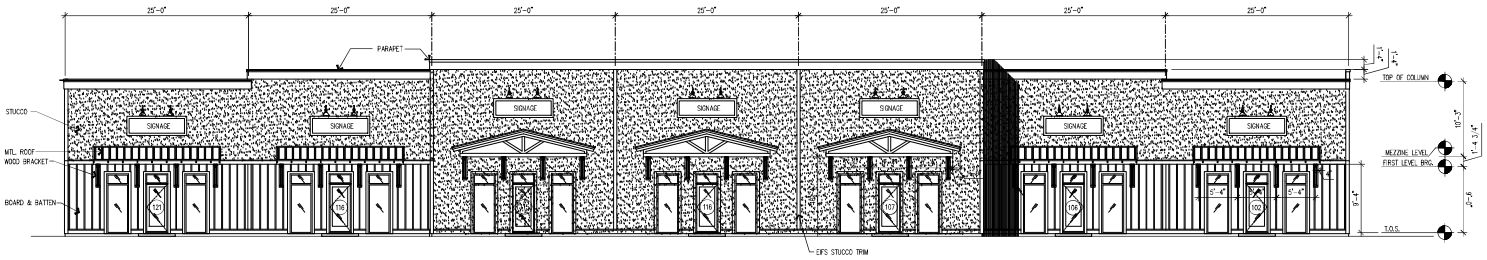

1 A300 FRONT ELEVATION
SCALE 1/8" = 1'-0"

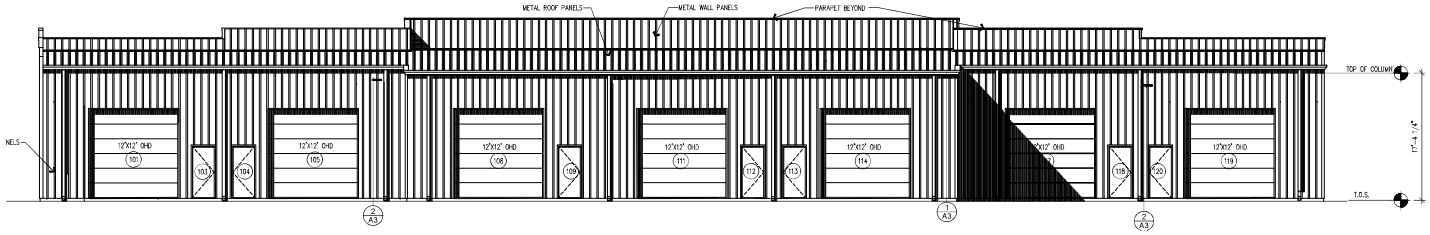

2 A300 REAR ELEVATION
SCALE 1/8" = 1'-0"

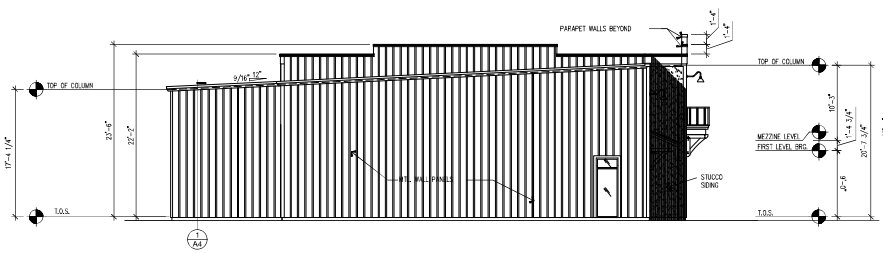

3 A300 LEFT ELEVATION
SCALE 1/8" = 1'-0"

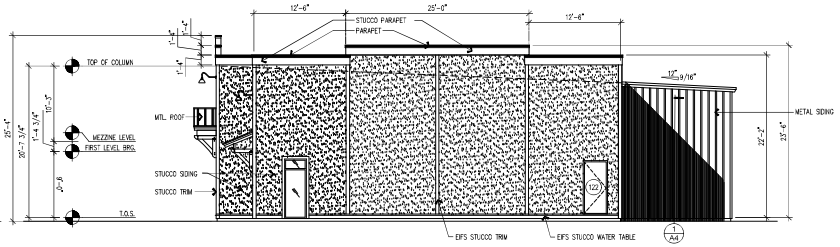

3 A300 RIGHT ELEVATION
SCALE 1/8" = 1'-0"

BR ARCHITECT

STATE OF SOUTH CAROLINA
BRENT ROBINSON ARCHITECT, LLC
RIDGELAND, SC
NO. 101629
REGISTERED ARCHITECTS

SEAL

STATE OF SOUTH CAROLINA
BRENT ROBINSON
RIDGELAND, SC
NO. 10169
REGISTERED ARCHITECT

SEAL

CLARK. PBC BUILDING 2

PALMETTO BUSINESS COURT, GIBBET ROAD & SABLE DRIVE
PRITCHARDVILLE, BEAUFORT CO., SC

REVISIONS

©BRENT ROBINSON, ARCHITECT
THIS DRAWING IS THE PROPERTY OF THE ARCHITECT AND IS NOT TO BE REPRODUCED IN WHOLE OR IN PART BY ANY MEANS WHATSOEVER WITHOUT THE EXPRESS WRITTEN CONSENT OF THE ARCHITECT. ANY UNAUTHORIZED REPRODUCTION OR REUSE OF THESE DOCUMENTS WILL RESULT IN LEGAL ACTION.

PROJECT NO. 25002
DATE 02/10/2026
DRAWN BY I. BROWN
CHECKED BY B.ROBINSON
SHEET NO. A300

ELEVATIONS