# SUITE 5

AREA 2100 SF–STOREFRONT–CEILING HEIGHT 15–20' WOOD CEILING
200 AMP 3 PHASE ELEC., ROOTOP HVAC UNIT

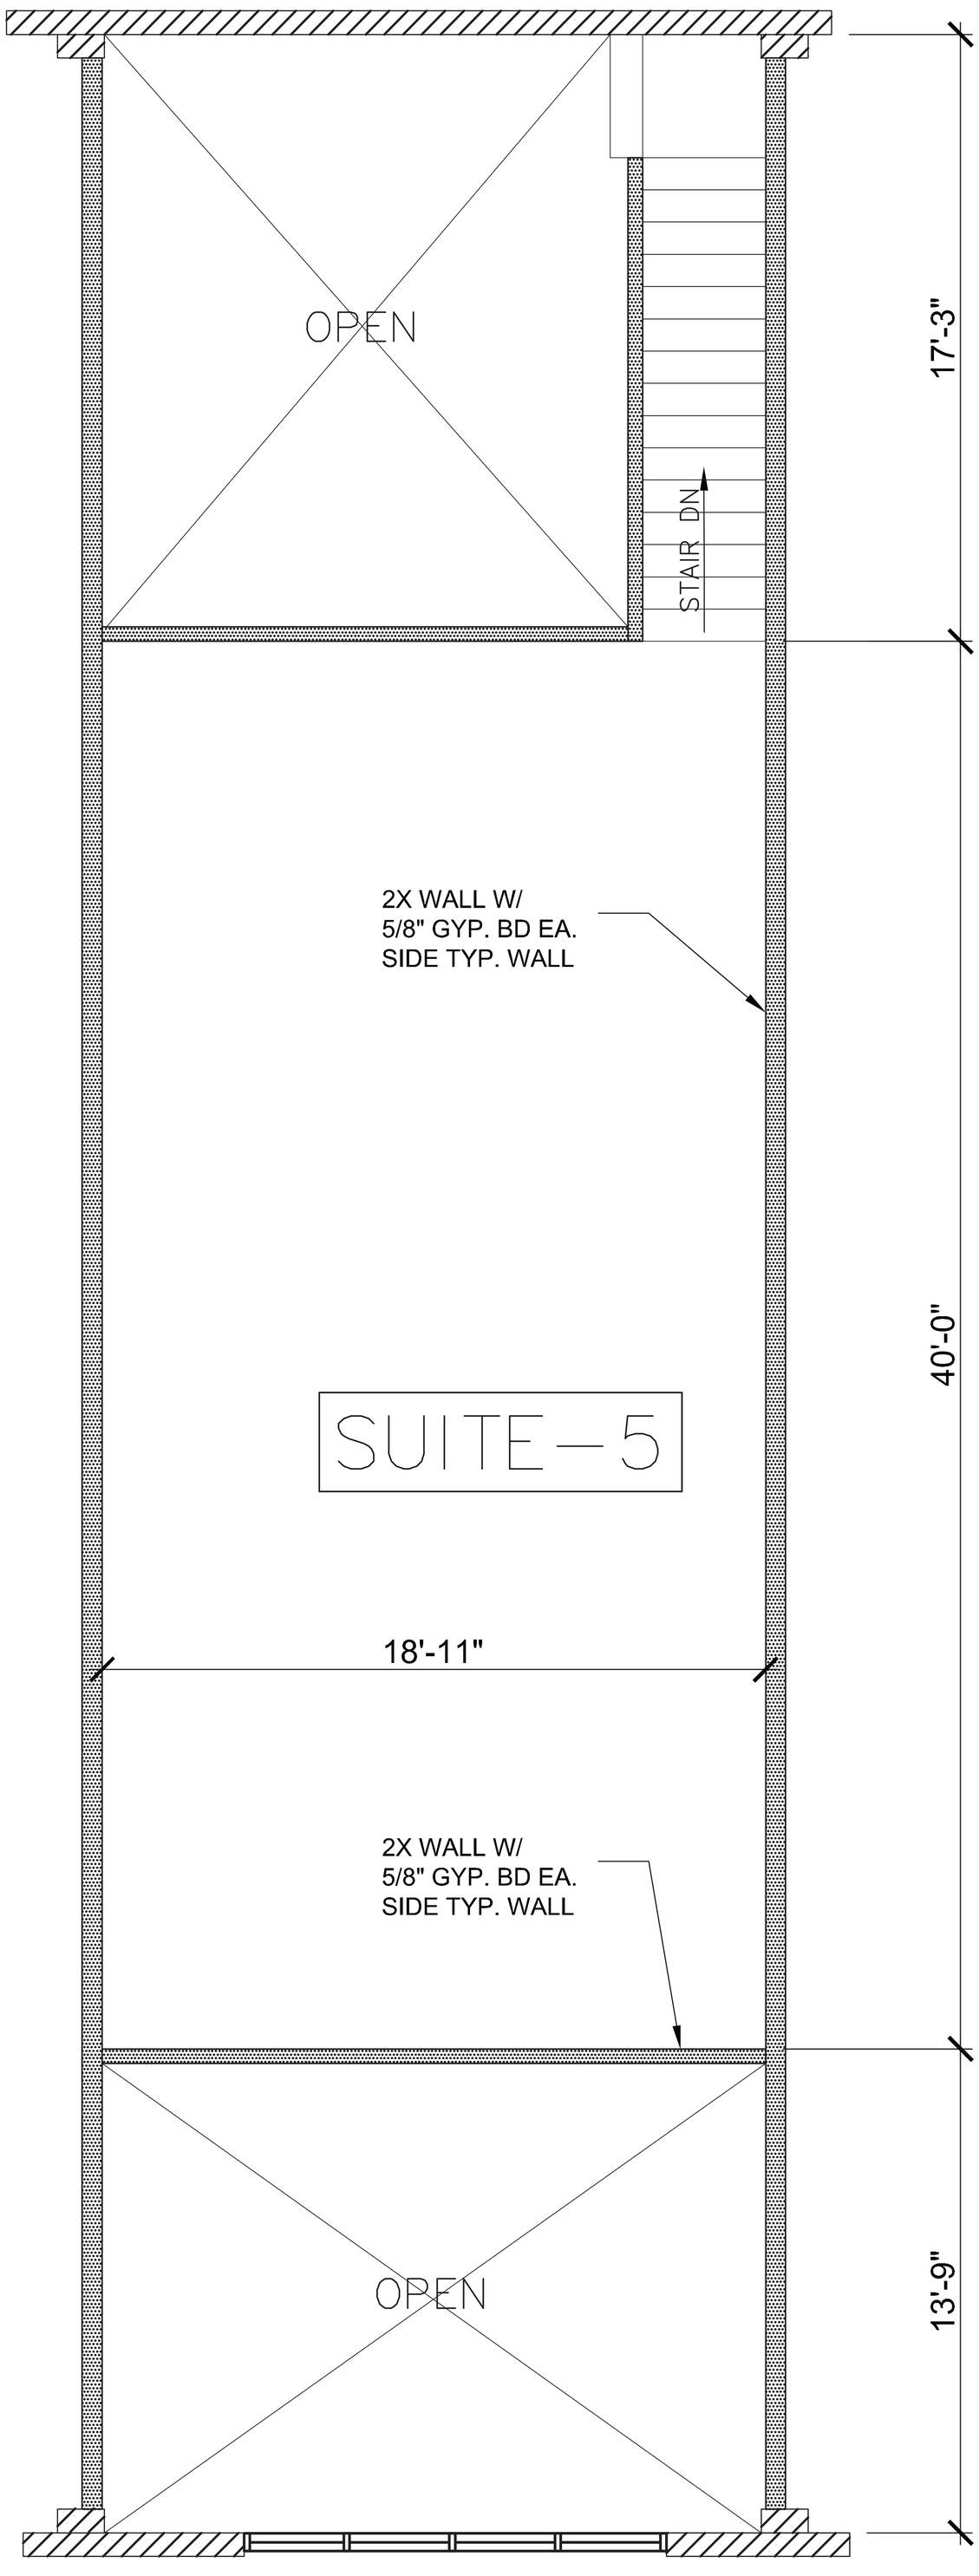


SECOND FLOOR

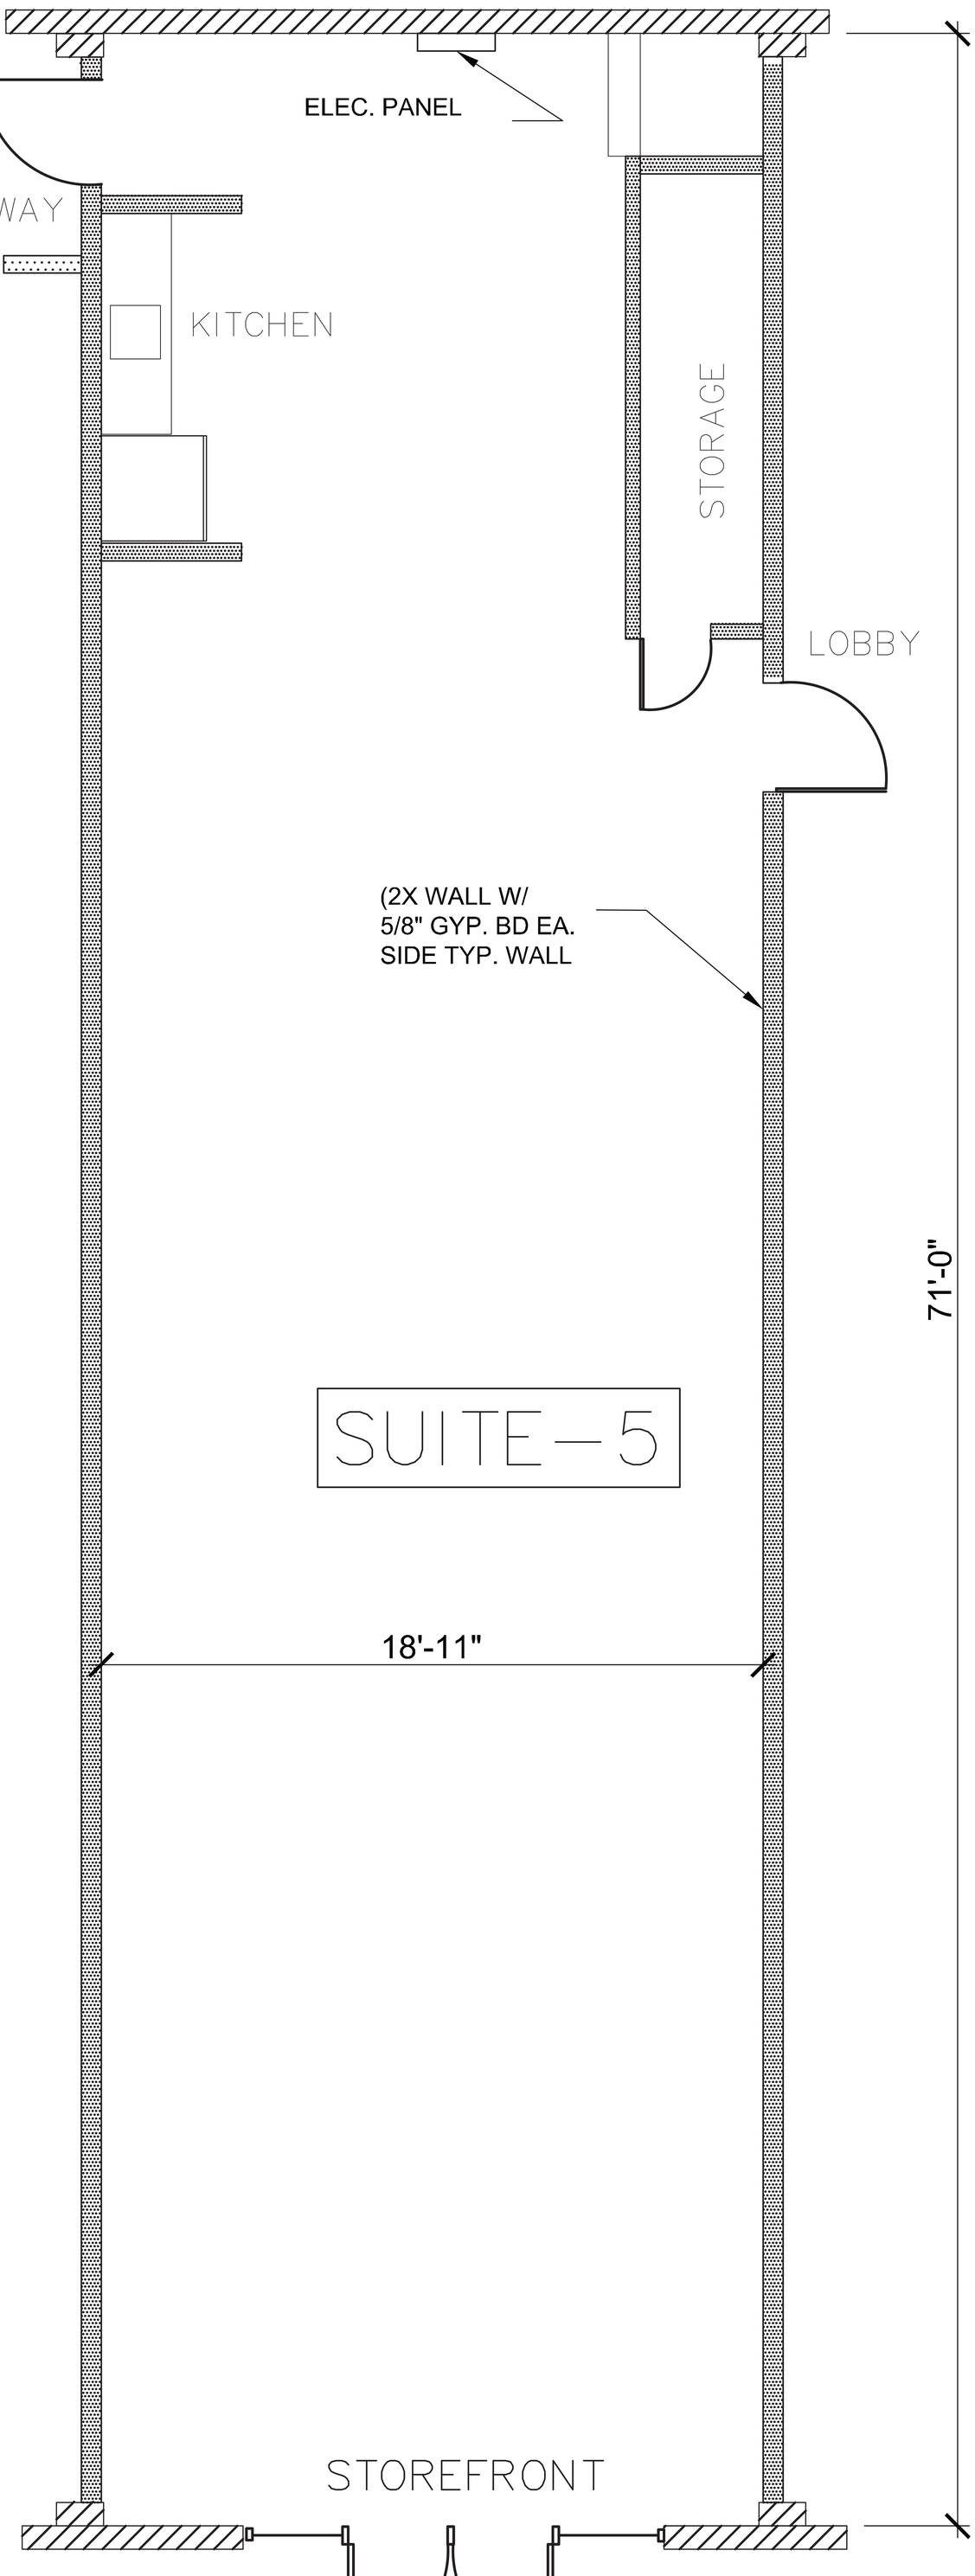


GROUND FLOOR