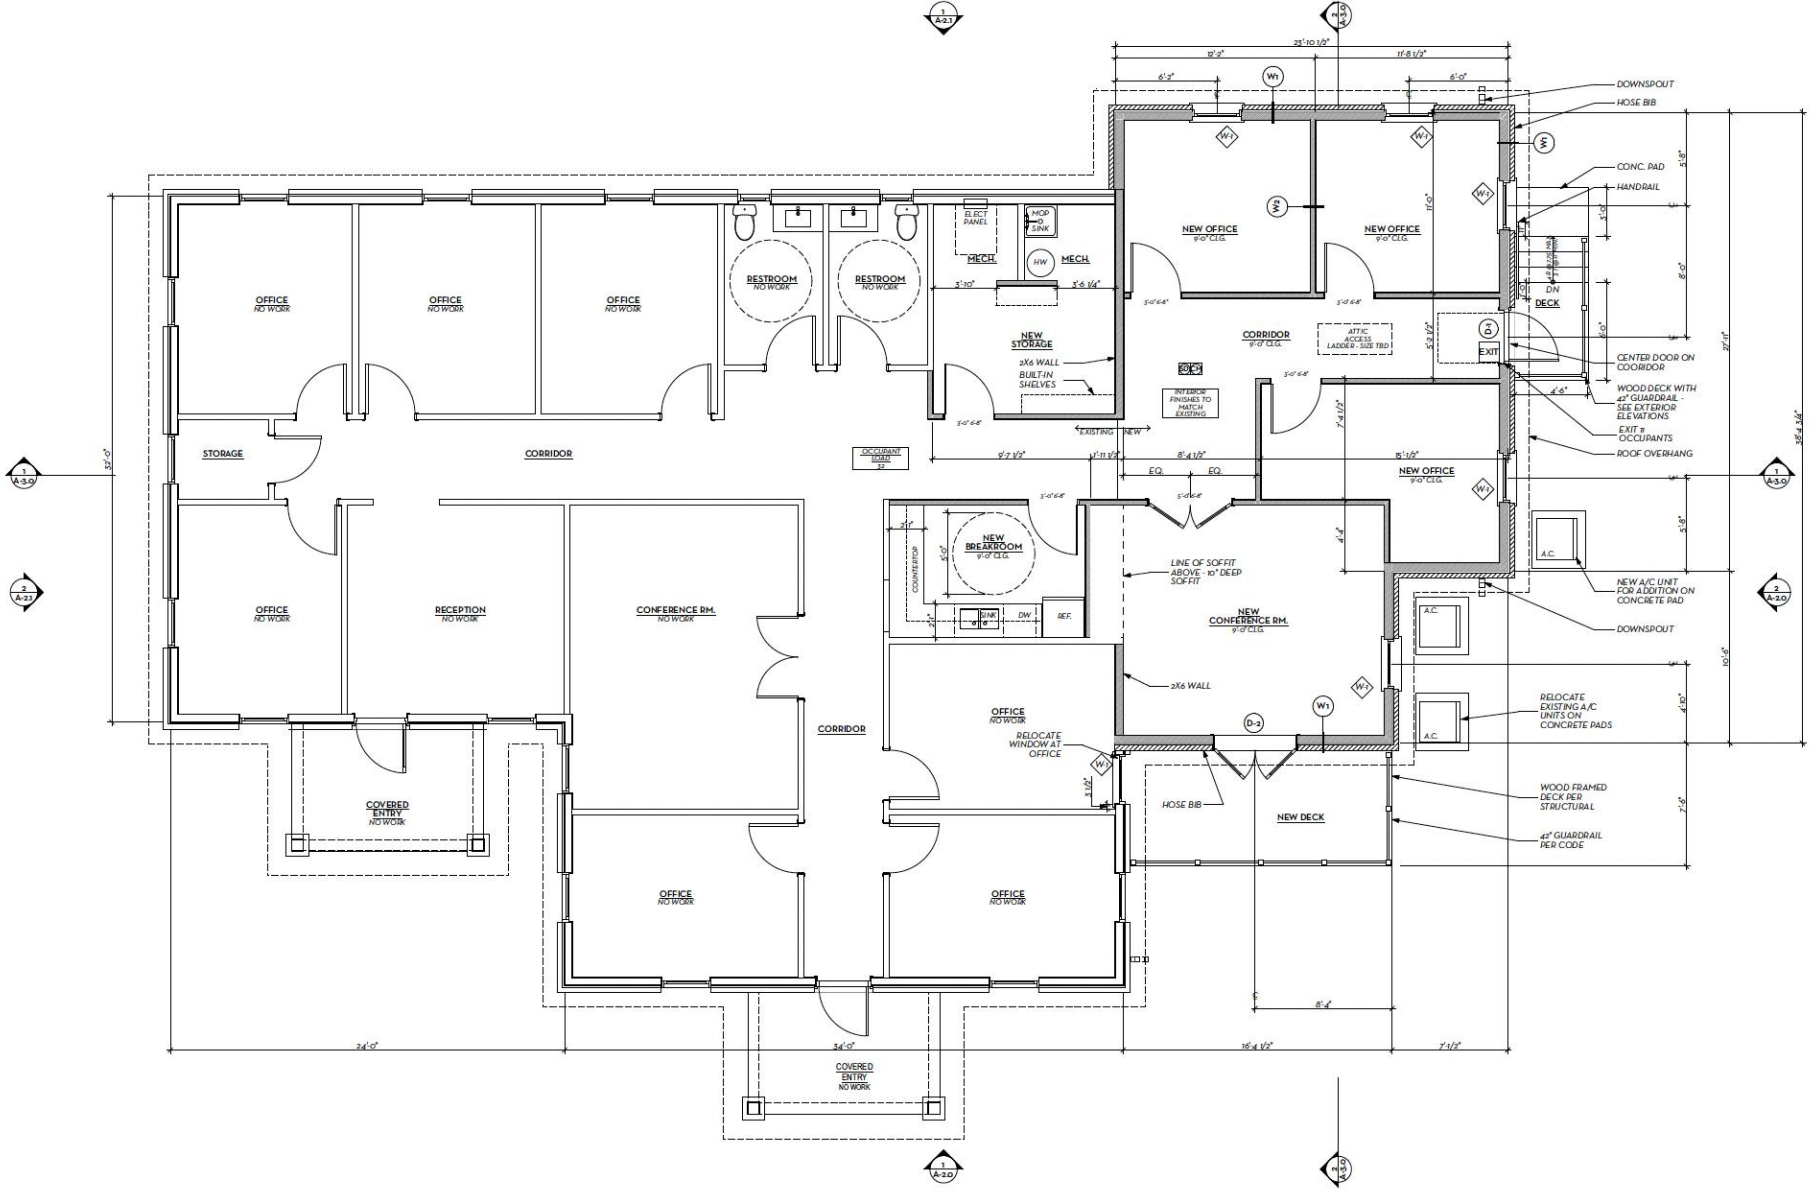

1 FLOOR PLAN
SCALE: 1/4" = 1'-0"

FLOOR AREA SUMMARY:

EXISTING SQUARE FOOTAGES:
HEATED: 2,400

NEW SQUARE FOOTAGES:
HEATED: 826

CLICK ARCHITECTS
609 West Dickson #105
Fayetteville, AR 72701
www.click-architects.com
206.291.6487
206.291.5857
steve@click-architects.com
cheryl@click-architects.com

THE LAW GROUP of NWA, LLP
Addition

1380 Shelby Lane
Fayetteville, AR 72704

NOT FOR CONSTRUCTION

DATE:
PRICING SET
04.07.2020

SHEET TITLE
FLOOR PLAN

A-1.1

© 2013 Click Architects, Inc. All rights reserved.