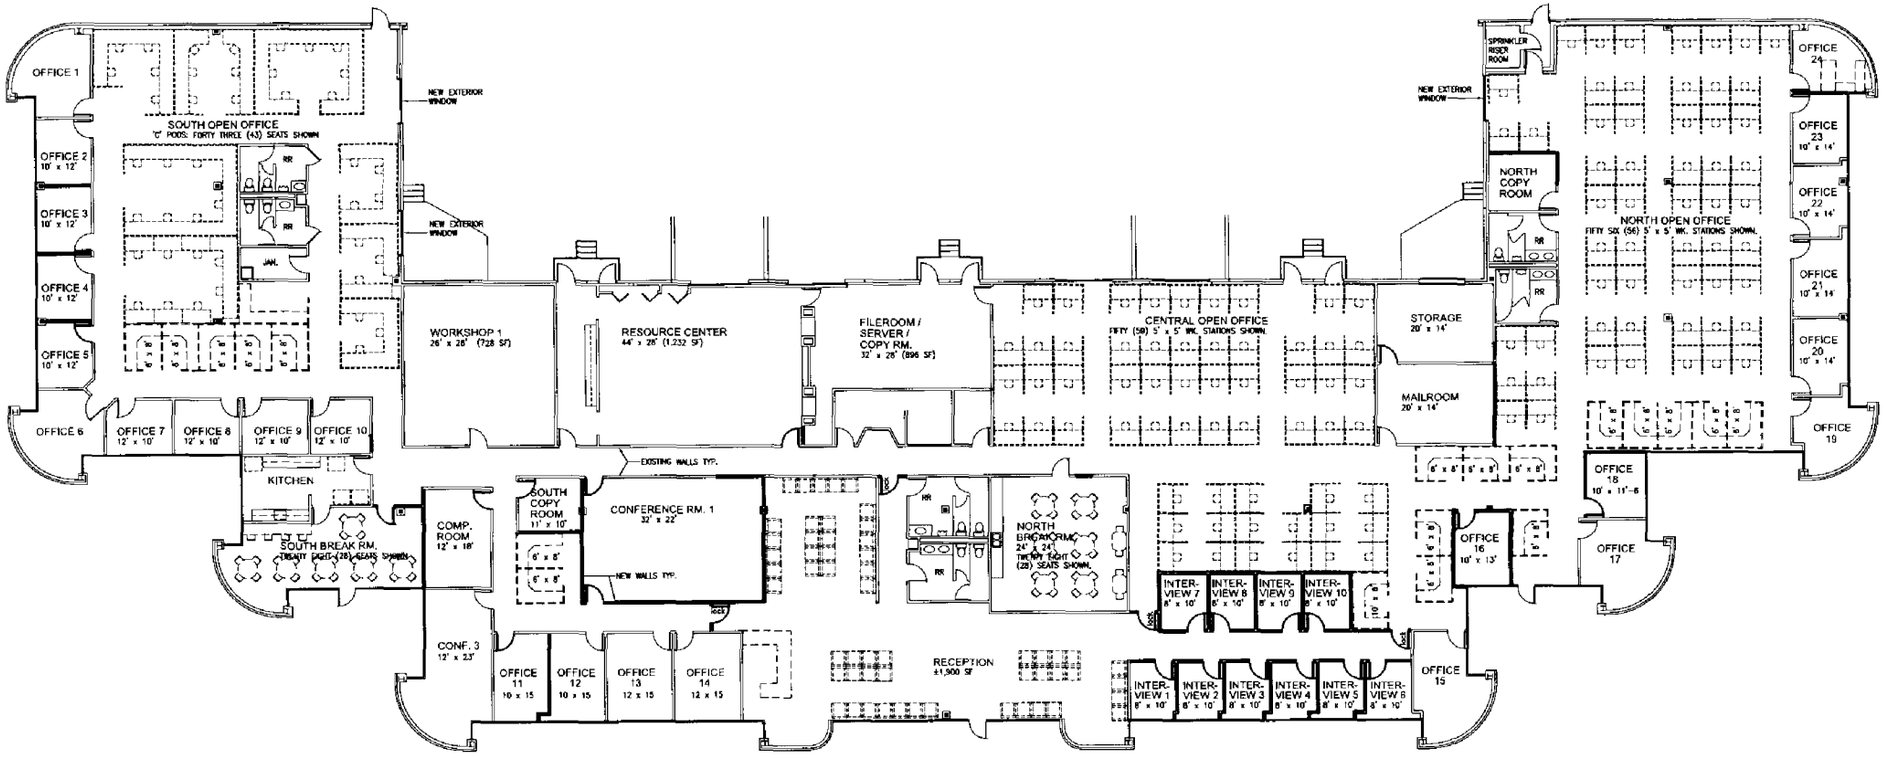

PROPOSED FLOOR PLAN

SCALE: 3/32" = 1'-0"

0 1' 5' 10' 20' NORTH

LEASE AREA: 28,880 S.F.

NUMBER OF 6' x 8' WORK STATIONS SHOWN: 19

NUMBER OF 5' x 5' WORK STATIONS SHOWN: 158
(INCLUDES "C" POD SEATING)

BREAK ROOM SEATING SHOWN: 56.

TENANT TO PROVIDE AND INSTALL WORK STATIONS AND SEATING.

ROOM DIMENSIONS SHOWN ARE APPROXIMATE ONLY.

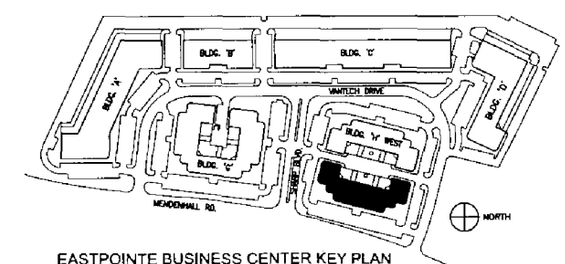

EASTPOINTE BUSINESS CENTER KEY PLAN

(NOT TO SCALE)

MARK	REVISIONS	DATE	MARK	REVISIONS

MAXIMUS
EASTPOINTE BUSINESS CENTER
BUILDING "H" EAST
3915 MENDENHALL RD.
MEMPHIS, TENNESSEE

THODA & ASSOCIATES PLLC
ARCHITECTURE AND PLANNING
5159 WHITE BLUFF ROAD, SUITE 140
PHONE: 901-682-0022
MEMPHIS, TN 38115
FAX: 901-683-0066

DRAWN BY: J. STORMS
DATE: 4-02-08
JOB NUMBER: 2025-003
SHEET: A-1
OF: 1