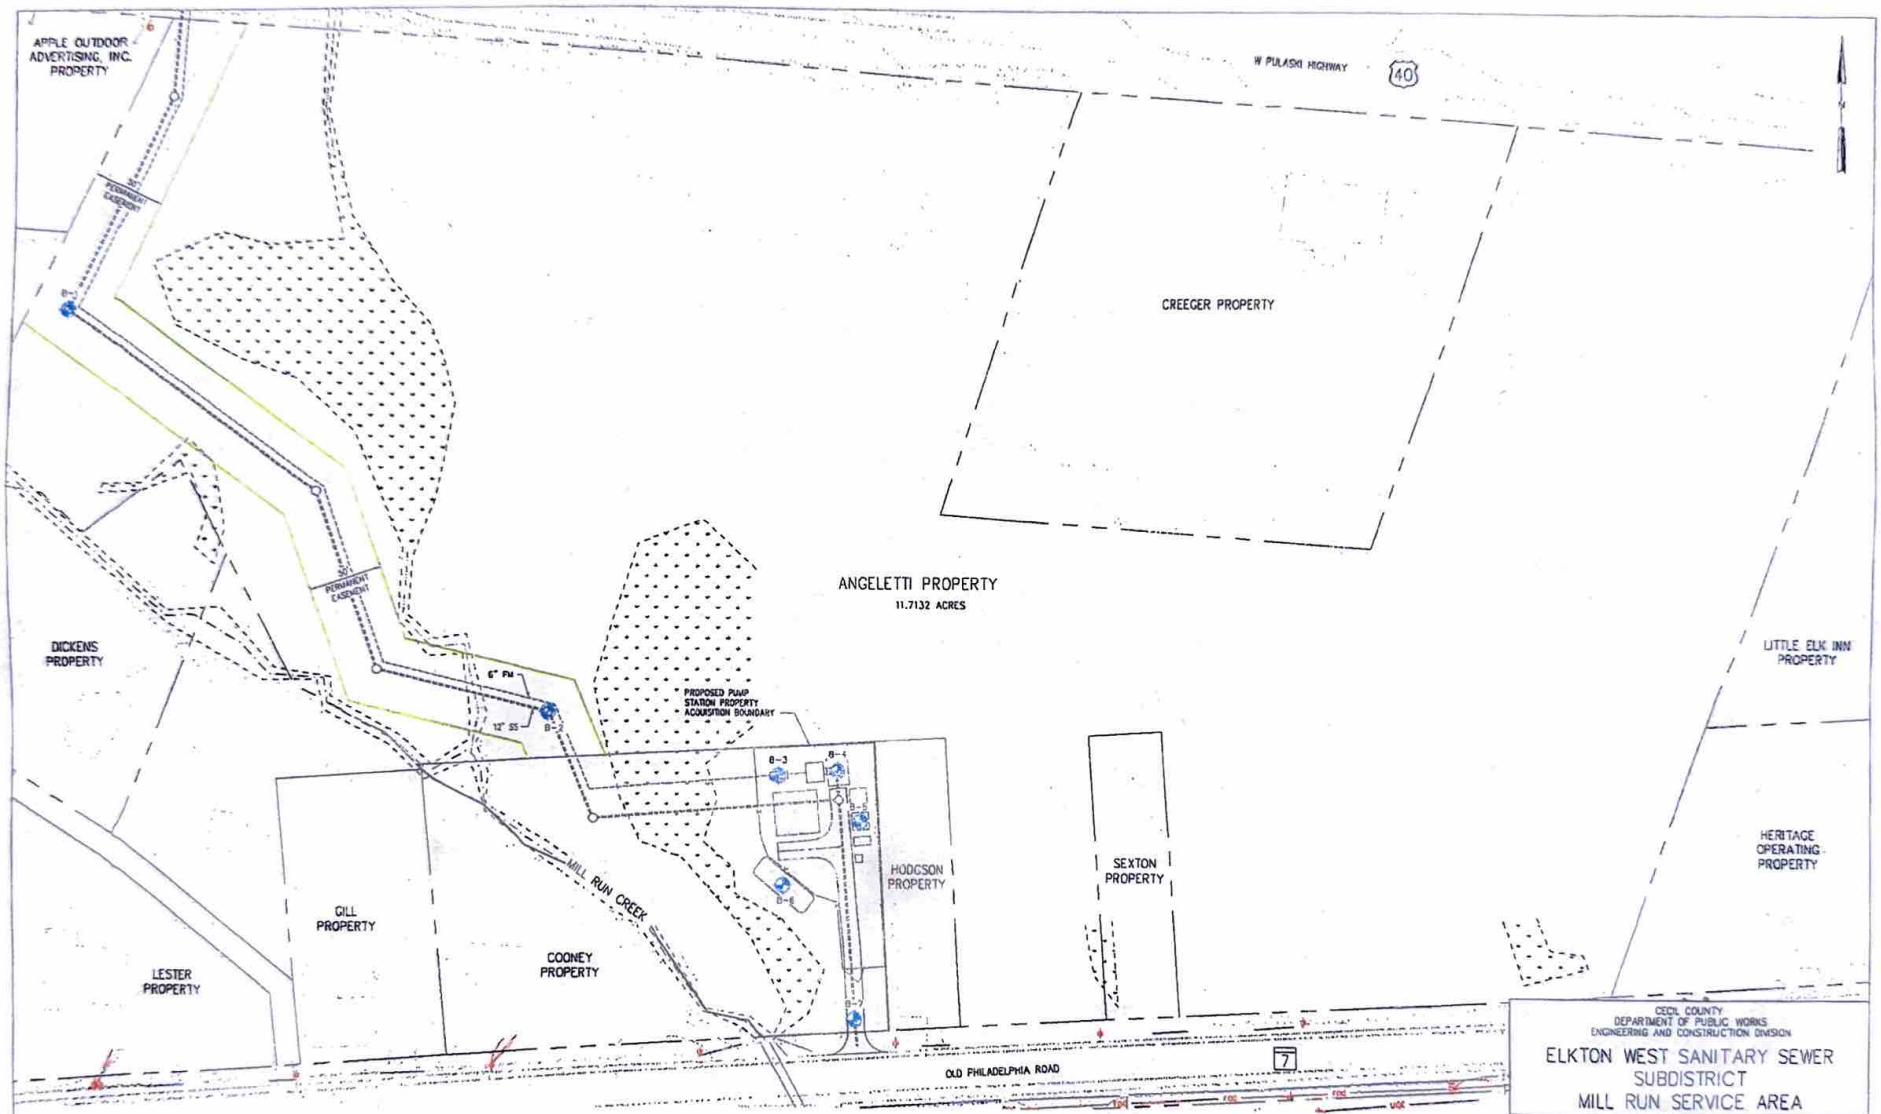

BORING LOCATION PLAN

1"=40'

LEGEND

BORING LOCATION

TEST PIT LOCATION

1"=20'-0"

20 10 0 20'

NO	ISSUED FOR	DATE	BY

THE SCALE BAR SHOWN BELOW MEASURES ONE INCH LONG ON THE ORIGINAL DRAWING

PROFESSIONAL CERTIFICATION

I HEREBY CERTIFY THAT THESE DOCUMENTS WERE PREPARED OR APPROVED BY ME, AND THAT I AM A DULY LICENSED PROFESSIONAL ENGINEER UNDER THE LAWS OF THE STATE OF MARYLAND, LICENSE NO. 31751. EXPIRATION DATE: 10/21/2010

STATE OF MARYLAND
ANDREW J. SCHWYER
31751
REGISTERED PROFESSIONAL ENGINEER

ENGINEER'S SEAL

Hazen

HAZEN AND SAWYER
1 SOUTH STREET, SUITE 1150, BALTIMORE, MD 21202
410-638-7881

CECIL COUNTY
DEPARTMENT OF PUBLIC WORKS
ENGINEERING AND CONSTRUCTION DIVISION

ELKTON WEST SANITARY SEWER SUBDISTRICT
MILL RUN SERVICE AREA

BORING & TEST PIT LOCATION PLAN
ANGELETTI PROPERTY

DESIGNED BY	AL	PROJECT NO.	32325-103
DRAWN BY	MRB	SCALE	AS SHOWN
CHECKED BY	JCS	DATE	OCTOBER 2010

FIGURE 1

SHEET NO. 1 OF 1